


FOR INFORMATION

© EAA - EMRE AROLAT ARCHITECTURE

DO NOT SCALE FROM THIS DRAWING. VERIFY ALL DIMENSIONS ON SITE. DRAWING SHOULD BE READ IN CONJUNCTION WITH INFORMATION FROM ALL OTHER DESIGN CONSULTANTS AND CONTRACTORS. ALL DRAWINGS IN DIGITAL FORMAT ARE FOR REFERENCE ONLY. PAPER COPIES ARE AVAILABLE ON REQUEST.

NOTES:
BLUE LINE SHOWS DUKESBRIDGE CHAMBERS WHICH IS NOT PART OF THIS PLANNING APPLICATION. THE RED LINE IS FOR DUKESBRIDGE HOUSE AND IS PART OF THIS PLANNING APPLICATION

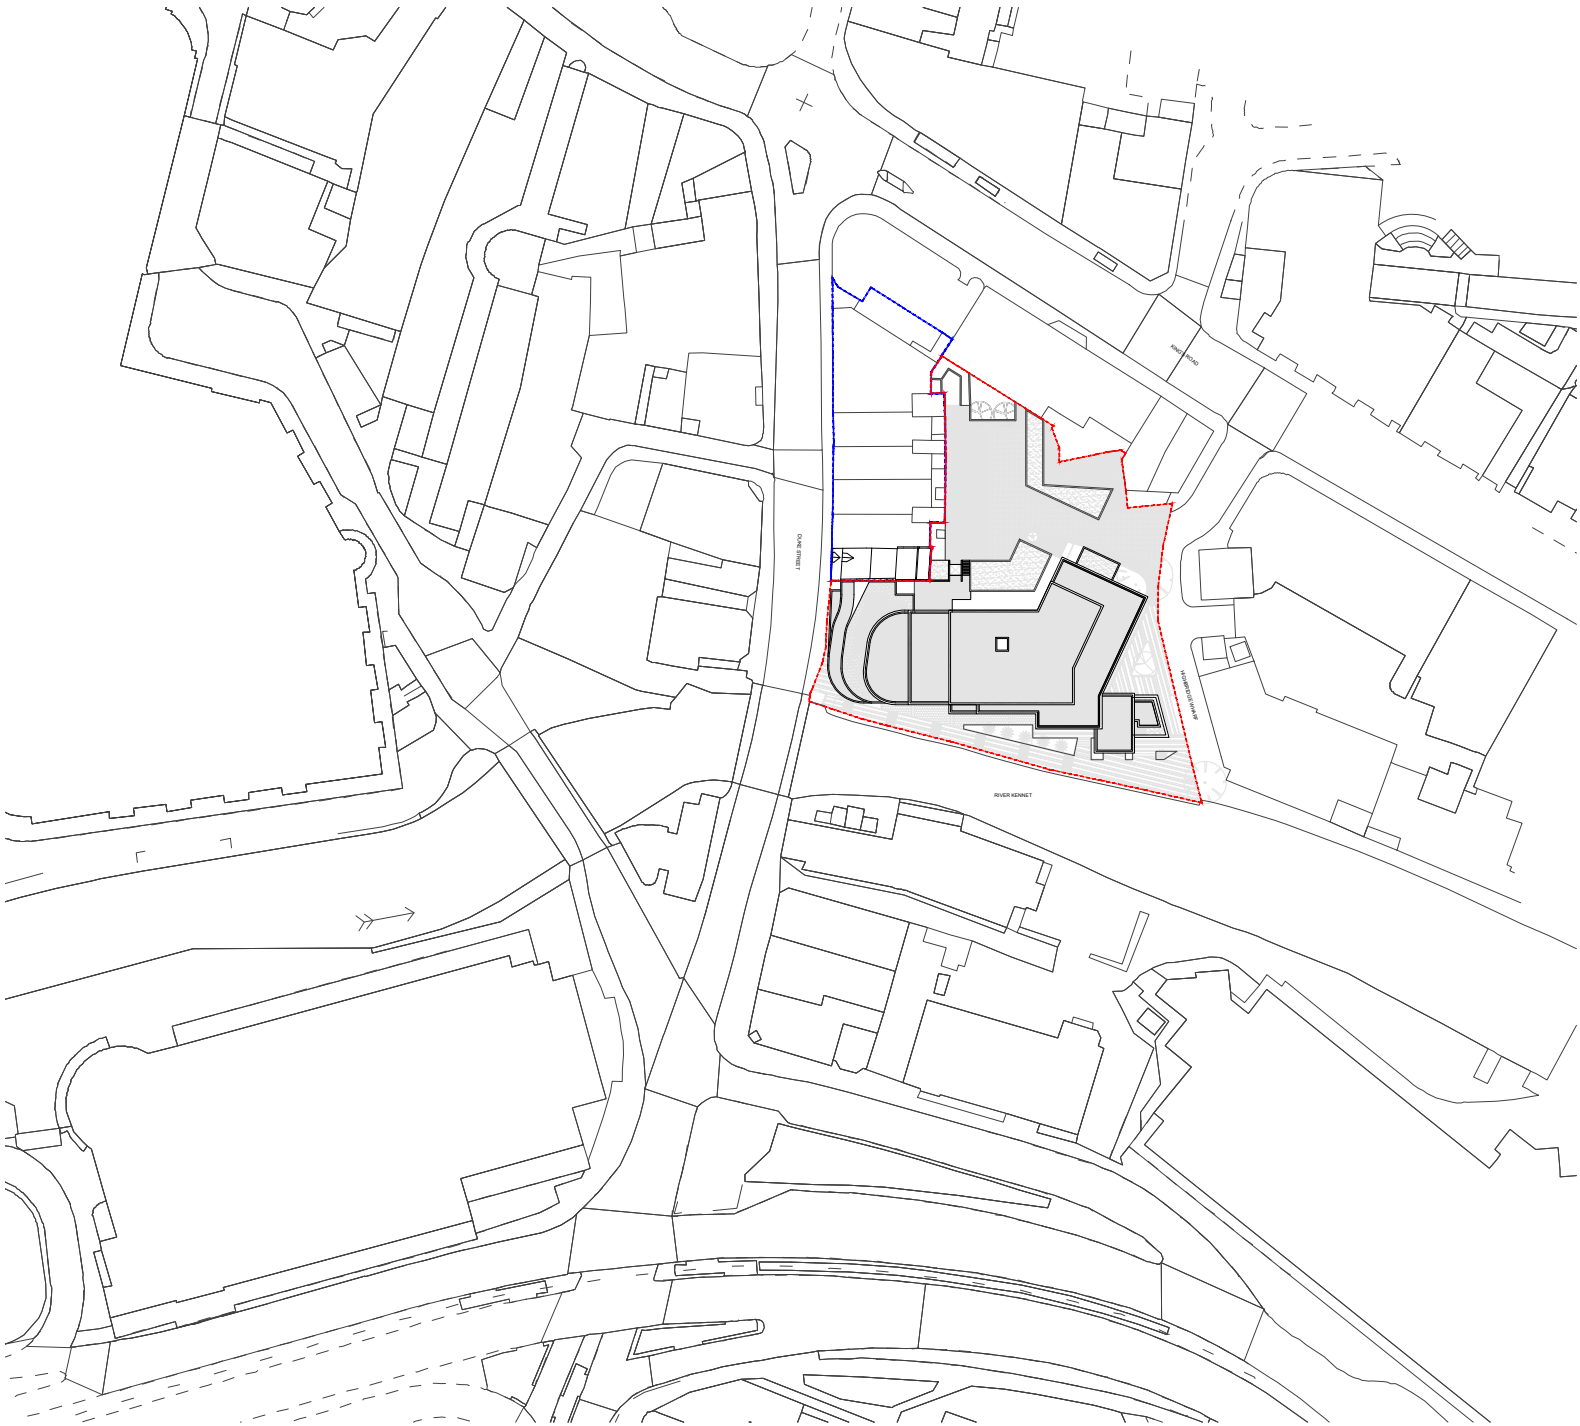

21 DUKE ST, READING
RG1 4SA

01	24.07.2020	KU	RED AND BLUE SITE BOUNDARY LINE CHANGED
NO	DATE	BY	REVISION

DRAWING TITLE
SITE LOCATION PLAN

PROJECT NAME
RIVERSIDE CENTRAL

EAA EMRE AROLAT ARCHITECTURE NEW YORK-LONDON-ISTANBUL	40 BOWLING GREEN LANE, LONDON UK EC1R 0NE T.020 7415 7235-36-37 london@emrearolat.com - www.emrearolat.com
--	--

CLIENT	
LIPMAN PROPERTIES	

PROJECT NO	DRAWN	DATE
236	KU	27.02.2020
	CHECKED	SCALE
	UY	1/1250@A3

BLOCK	STAGE	DRAWING NO	REVISION
A	P	21-01	01