





BLOCK PLAN
SCALE 1 : 200

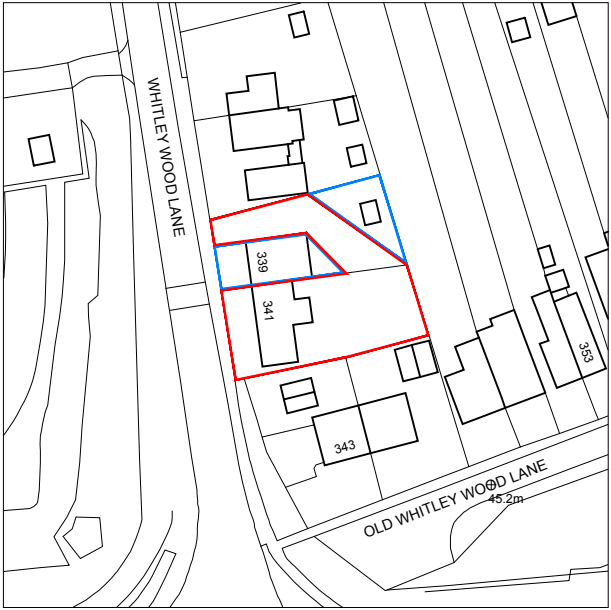

LOCATION PLAN
SCALE 1 : 1250

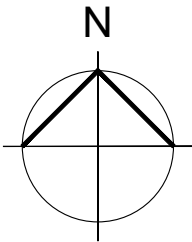

NOTES

© SpaceOffice - THIS DRAWING AND DESIGN REMAINS THE COPYRIGHT AND INTELLECTUAL PROPERTY OF OF SPACE OFFICE LIMITED (SpaceOffice) AND SHALL NOT BE COPIED IN ANY FORMAT WITHOUT APPROVAL.

THIS DRAWING IS TO BE READ IN CONJUNCTION WITH ALL OTHER DRAWINGS AND DOCUMENTS PROVIDED. THE CONTRACTOR MUST CHECK ALL DIMENSIONS ON SITE BEFORE PLACING ORDERS FOR MATERIALS OR SHOP FABRICATIONS OR COMMENCING WORKS ON SITE. ANY DISCREPANCIES SHOULD BE NOTIFIED BEFORE PROCEEDING.

Rev A 19.08.20 Blue line added



email: mail@spaceoffice.com mobile: 07974 707832

Client:
MR STUART MITCHESON

Project:
**CHANGE OF USE TO HMO,
SIDE AND REAR EXTENSIONS, PARKING**

Location:
341 WHITLEY WOOD LANE, READING RG2 8PX

Drawing Title:
LOCATION PLAN & BLOCK PLAN

Date: AUG 2020	Sheet Size: A3	Drawn: MC
--------------------------	--------------------------	---------------------

Drawing No: P2020-01	Revision: A
--------------------------------	-----------------------