

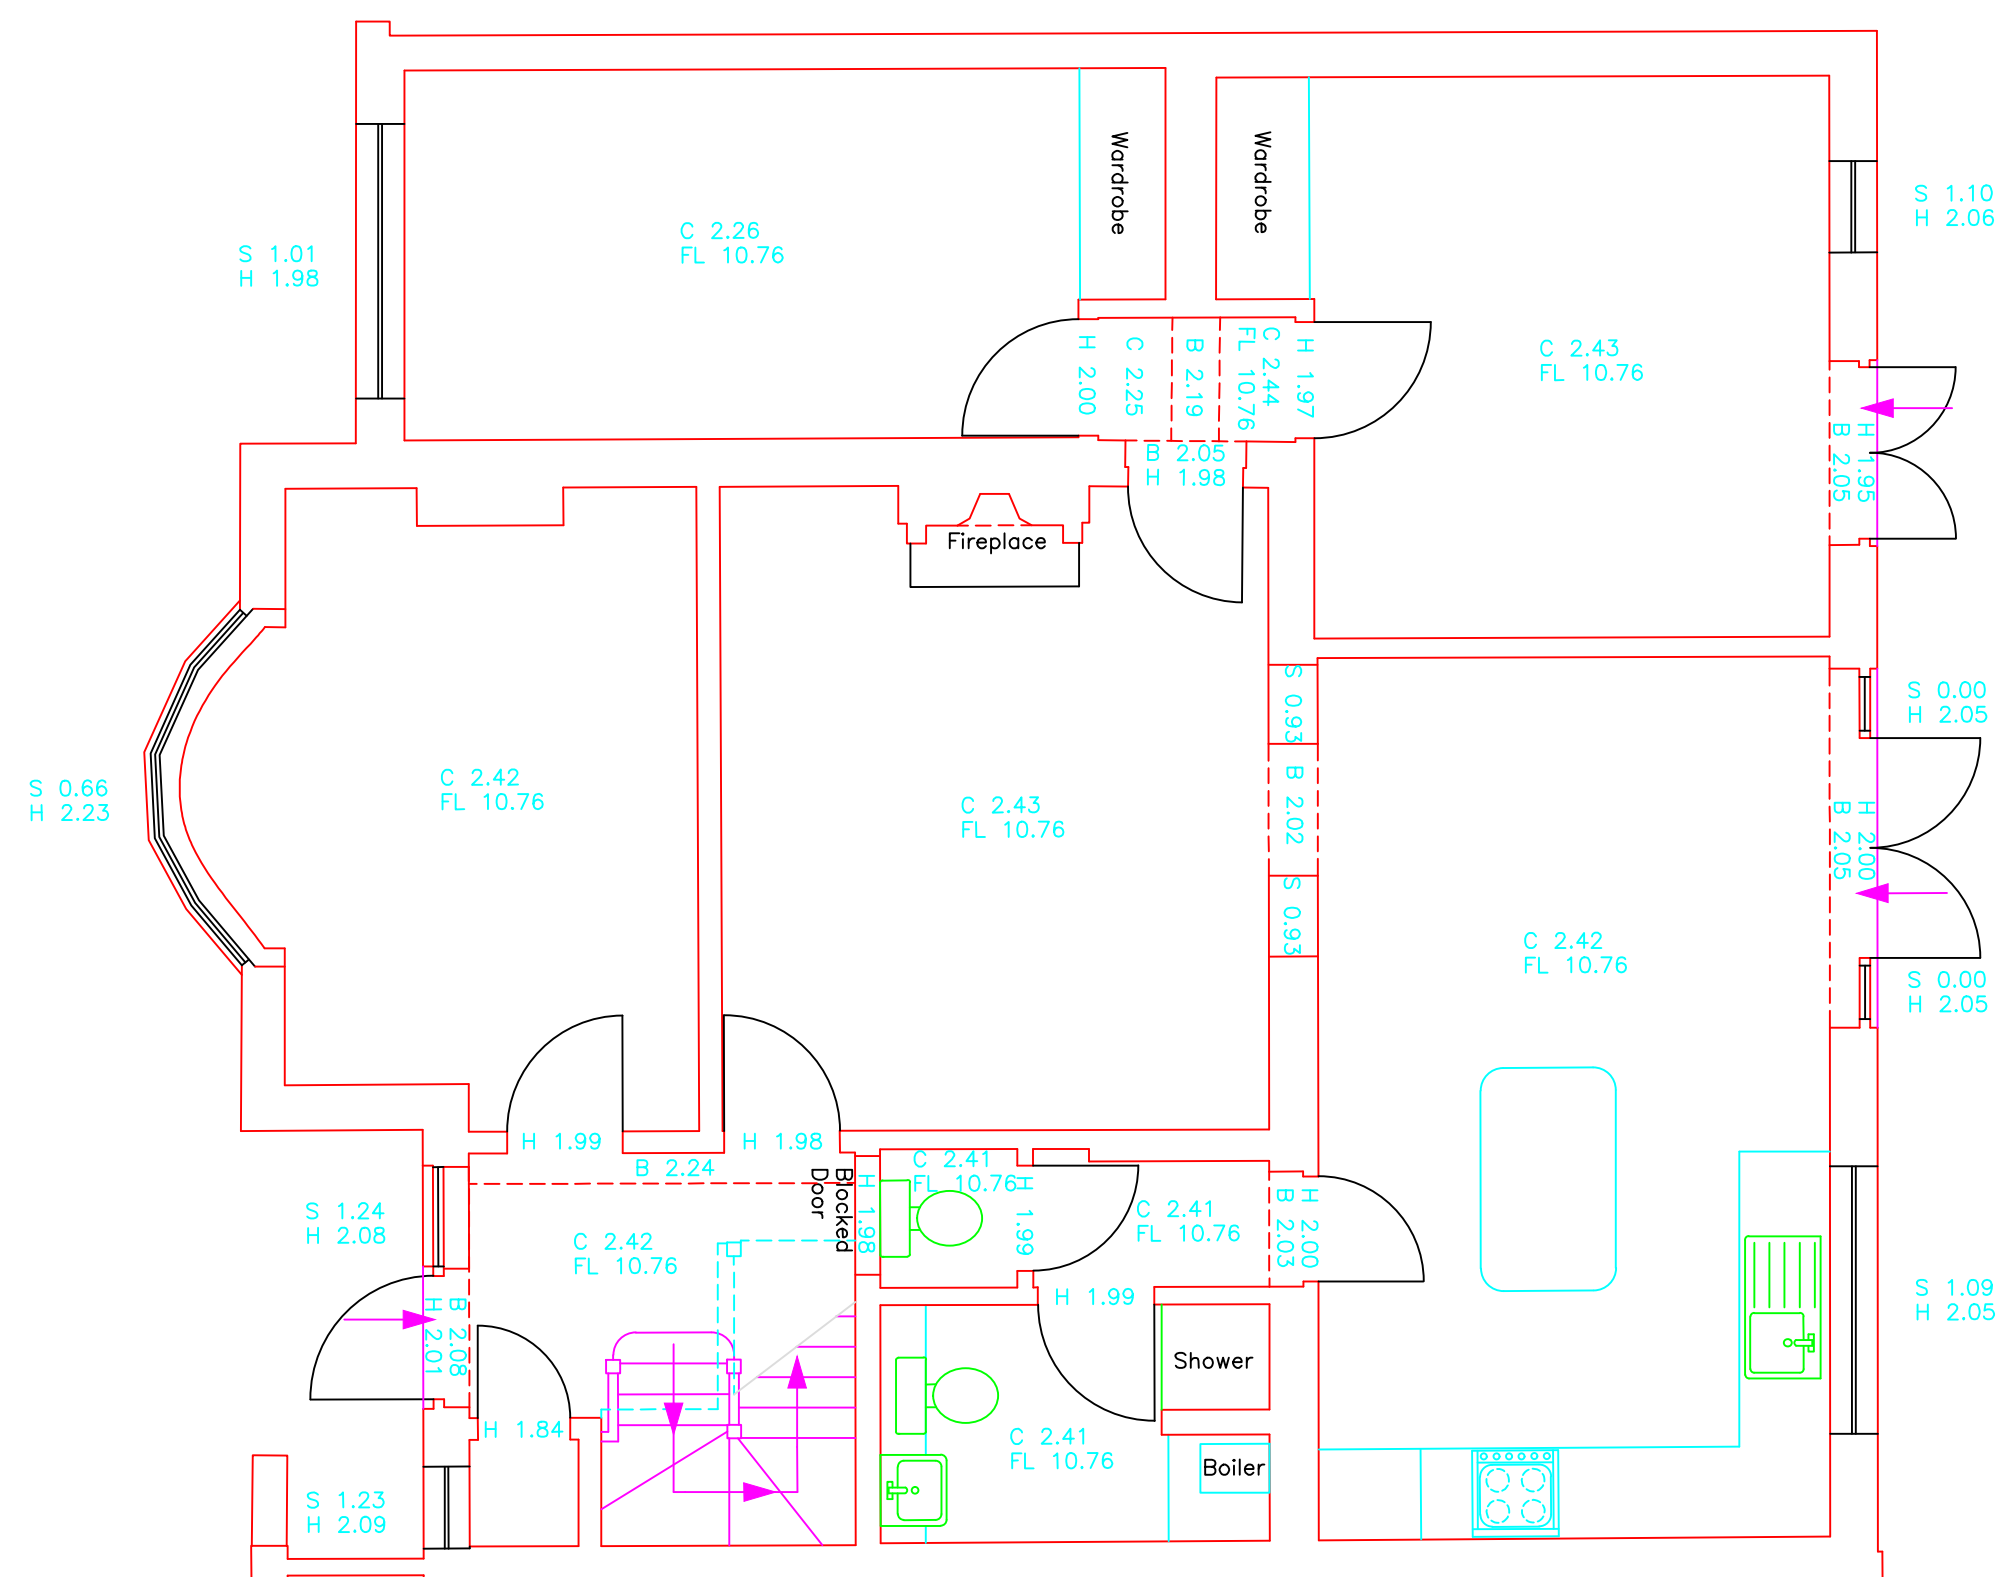


LEGEND

FL	Floor Level
B	Beam Height
A	Arch Height
C	Ceiling Height
FC	Falce Ceiling Height
P	Purling Height
S	Sill Height
H	Head Height
RA	Roof Access
RL	Roof Light
IC	Inspection Cover
RWP	Rain Water Pipe
HLW	High Level Window
HWC	Hot Water Cylinder

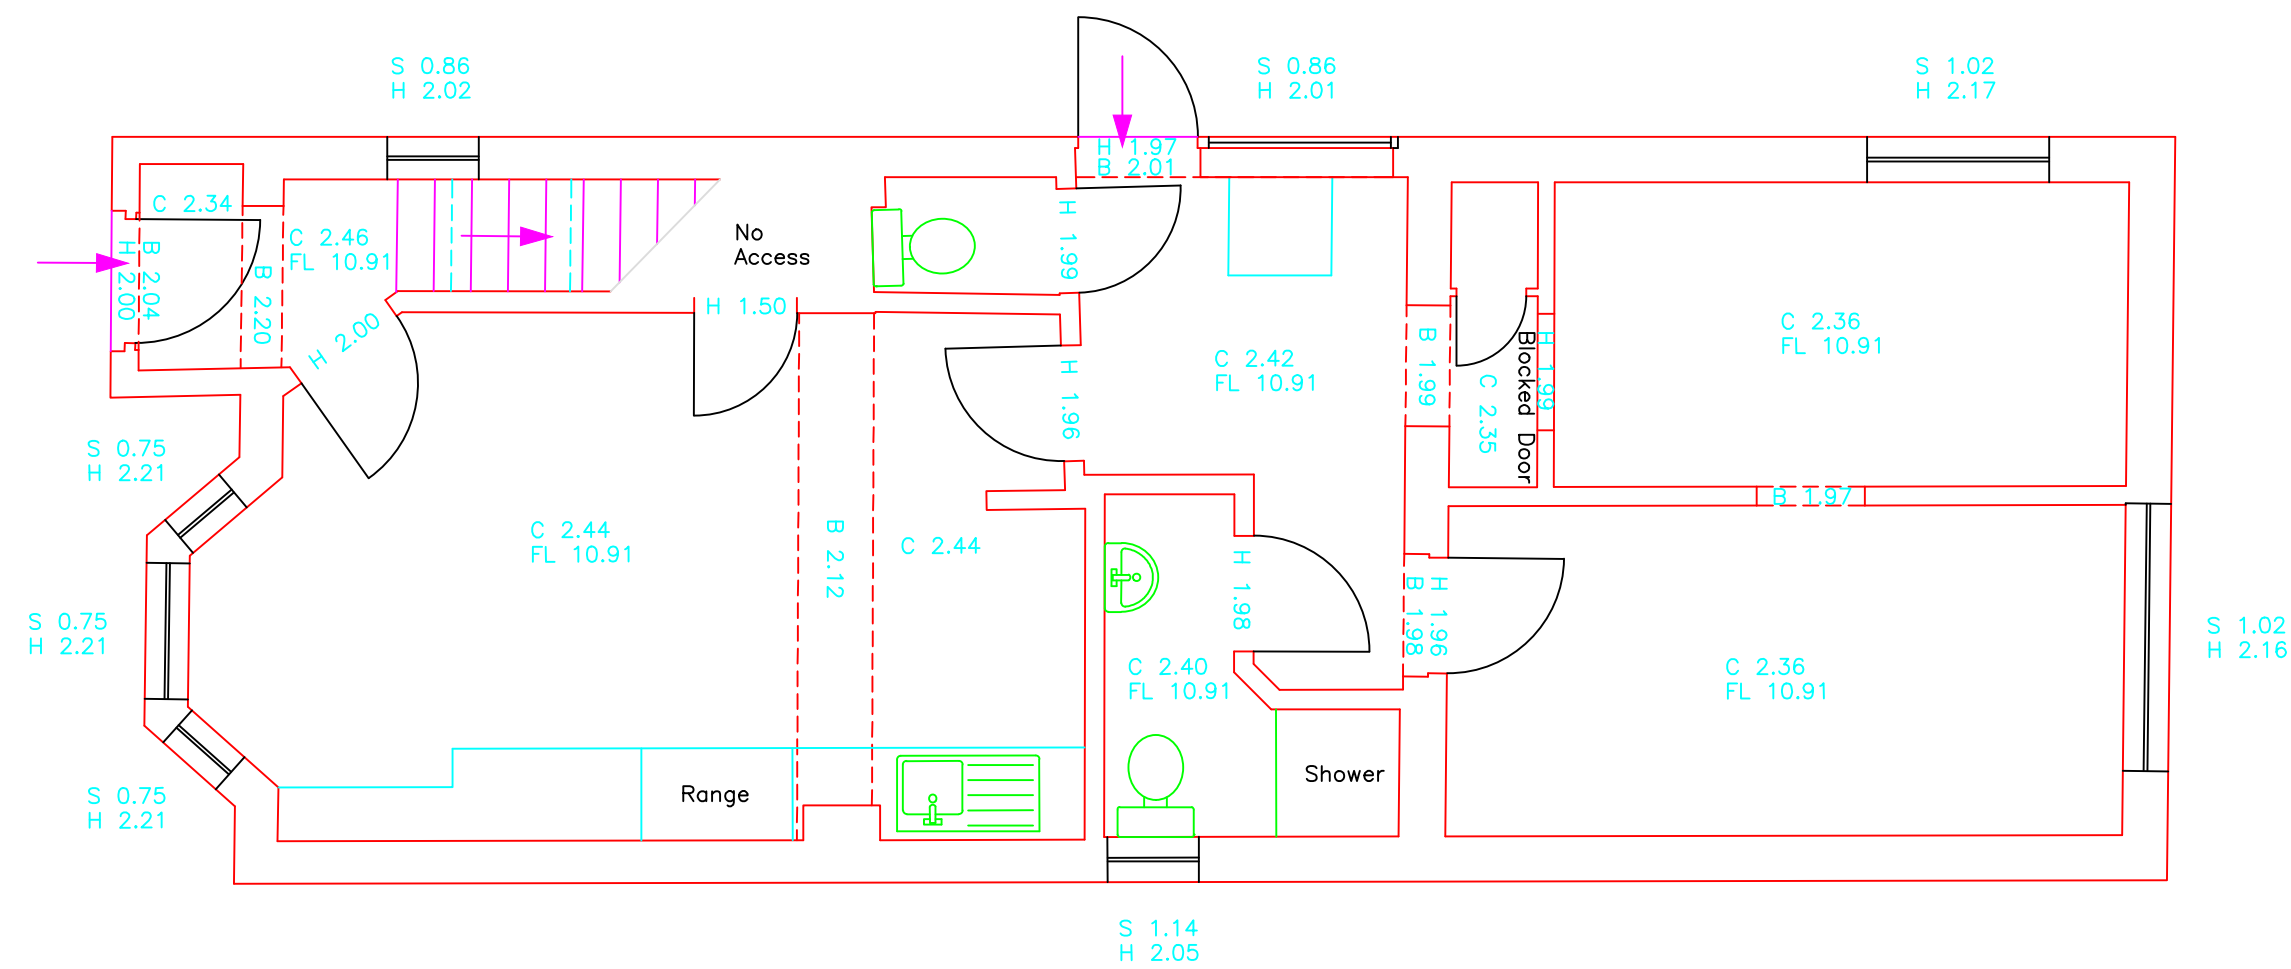


Ground Floor

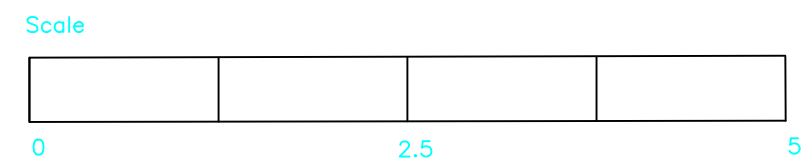

Northpoint
The northpoint is indicative only.

Levels
Levels are related to a temporary benchmark height 10.00 m situated at station 1, 1000mE, 1000mN.

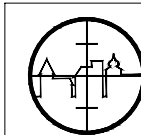

3DMap Surveys Ltd
Web: 3dmapsurveys.co.uk
Email: sales@3dmapsurveys.co.uk
Phone: 02380 734 771

Client Ms Rupinder Orosco

Location 505-507 Basingstoke Road
Reading
RG2 0SH

Type of Survey Measured Building Survey

Plotted Scale 1:50@A1 Date April 2018

Ref No 2180303A QA Checked NP

Revision Drawing No 1 of 2