


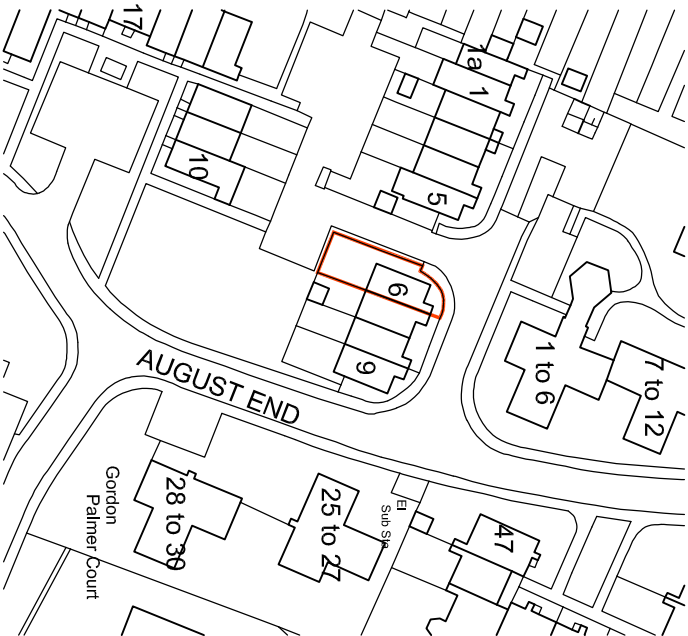


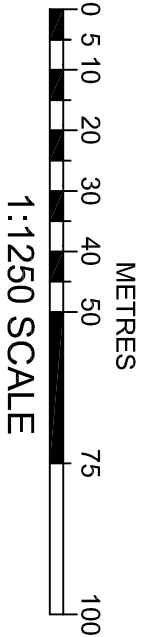


Ordnance Survey, (c) Crown Copyright 2020. All rights reserved. Licence number 100022432

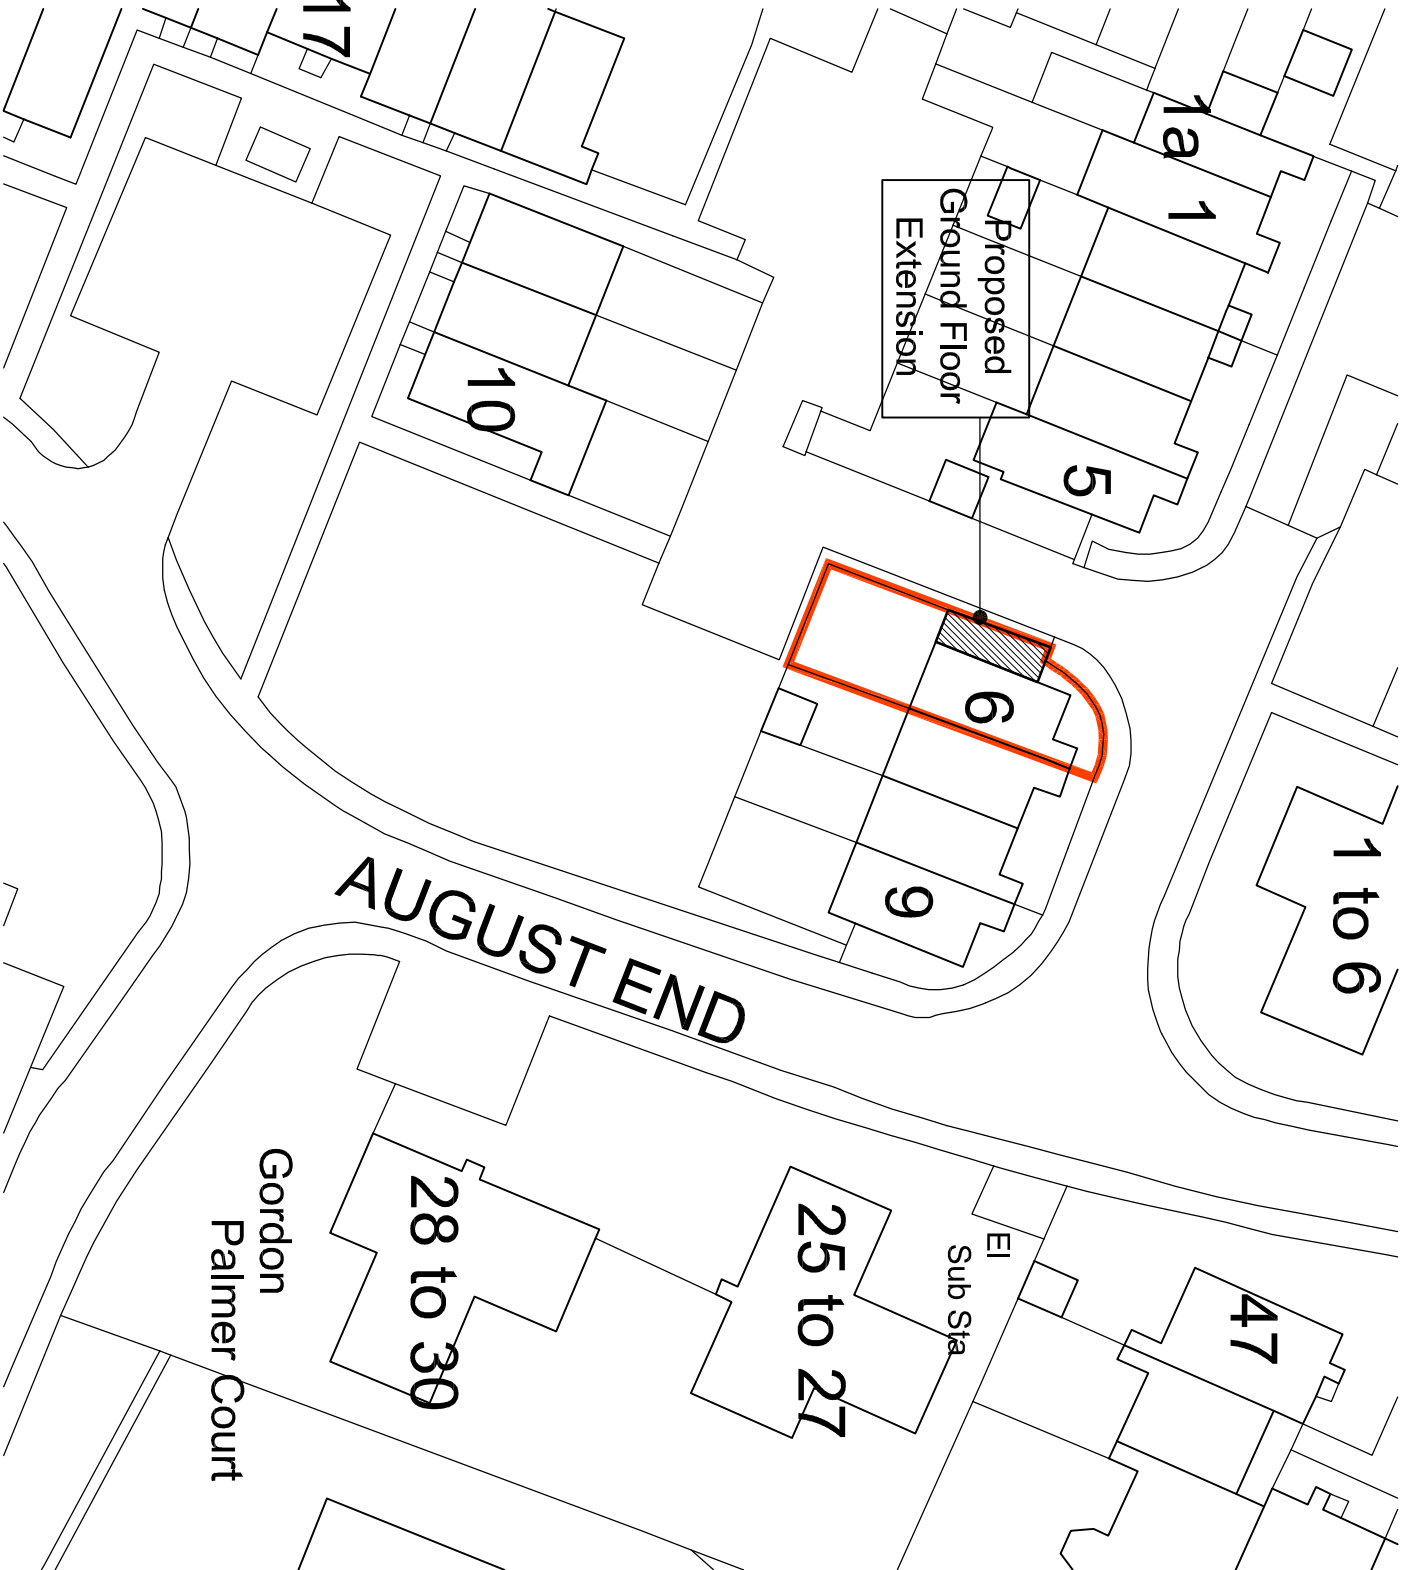

LOCATION PLAN 1:1250

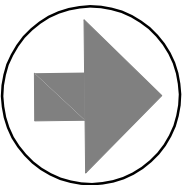

Ordnance Survey, (c) Crown Copyright 2020. All rights reserved. Licence number 100022432

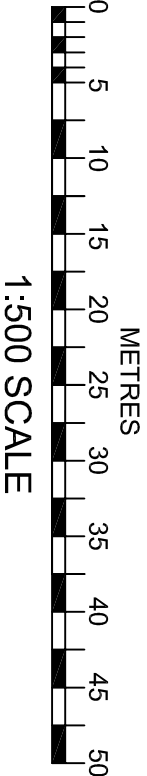

BLOCK PLAN 1:500

HAWKEDON DEVELOPMENTS



Oakwood House
14 High Tree Drive Earley
Reading Berkshire RG6 1EU
0118 935 3655

info@ihaltid.co.uk

Project
Proposed Extension and Alterations
at 6 August End, Reading
RG30 2JP

Client
Mr & Mrs P. Kulkarni

Title
Location Plan and Block Plan
Revision

Drawn
IRH
Scale
1:100 @ A3
Date
Sept. 2020

Drawing No
H1478.01
Rev

All dimensions to be checked on site prior to the commencement of any construction. This drawing may not be reproduced in any part or form without the written consent of Hawkedon Developments Ltd.

ALL COPYRIGHTS RESERVED