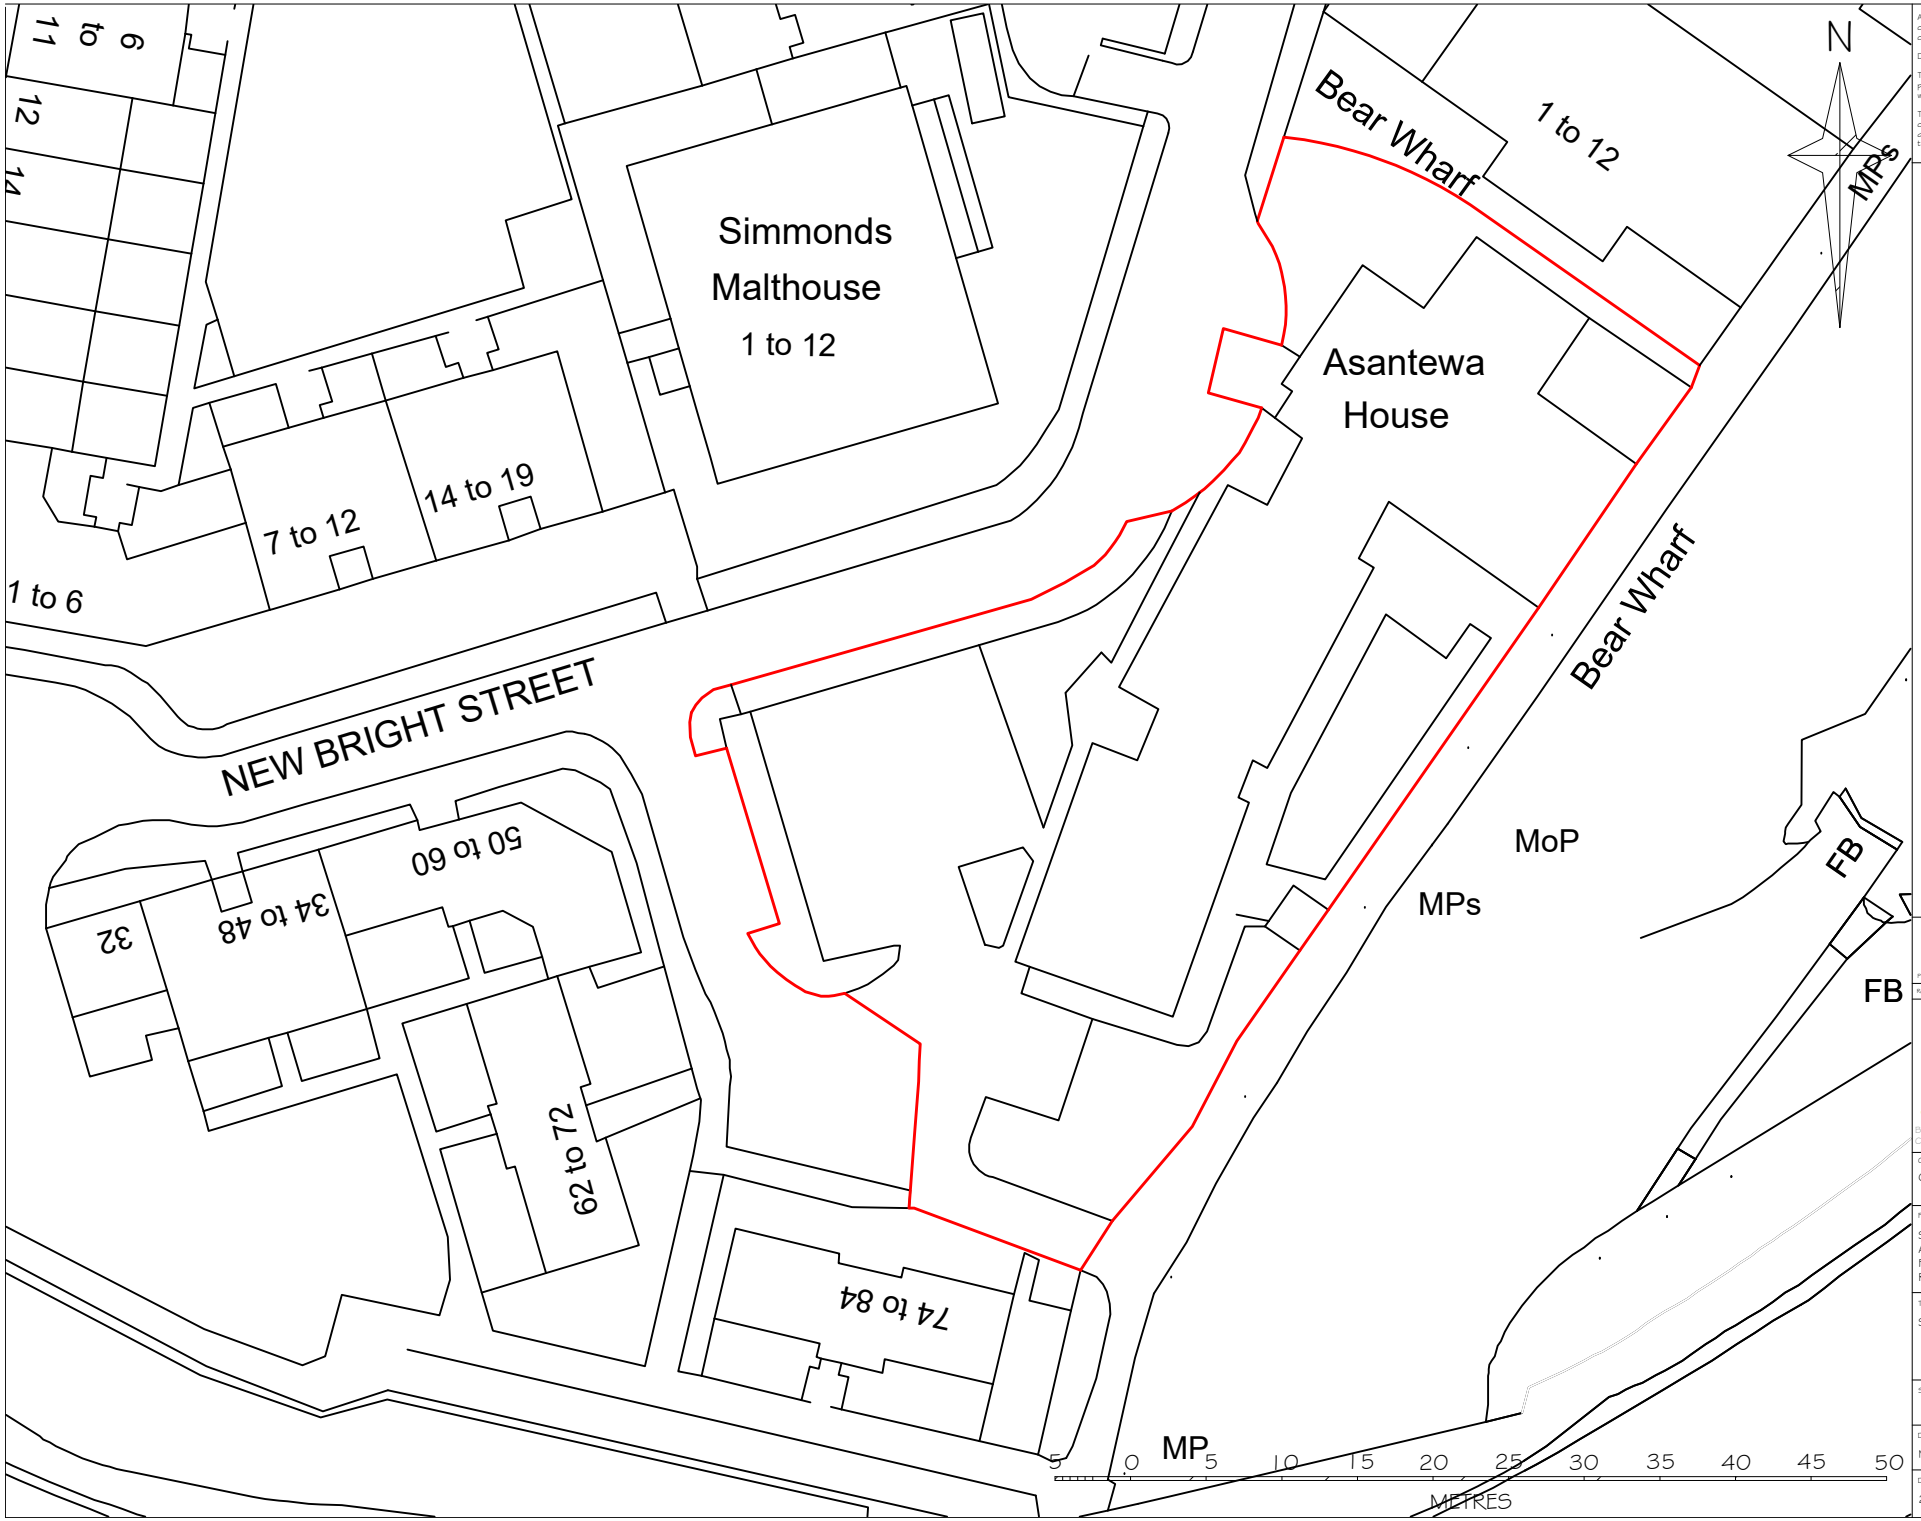


All dimensions and levels are to be checked on site by the contractor prior to preparation of shop drawings and commencement of works on site.

Do not scale from this drawing.

This drawing and the copyrights and patents therein are the property of ig9 and may not be used or reproduced without prior written consent.

This drawing is to be read in conjunction with all relevant consultant's and/or specialist's drawings/documents and any discrepancies or variations are to be notified to ig9 Limited before the affected work commences.

Rev	Date	Description
P1	Nov '20	Planning Application

ig9
11 Riverside Building
Trinity Buoy Wharf
64 Orchard Place
London
E14 0FP
t. 0207 538 4646
e. info@ig9.co.uk
w. www.ig9.co.uk
Building Surveying Project Management Cost Consultants
Consulting Engineers Principal Designer

Client
Catalyst Housing Limited

Project
Subdivision of Wardens Flat 2
Asantewa House
Fobney Street
Reading RG1 6BZ

Title
Site Block Plan

Scale	Drawn By
1:500@A4	GW
Date	Checked By
November 2020	JB
Drawing No.	Revision
2021-101956-002	P1