



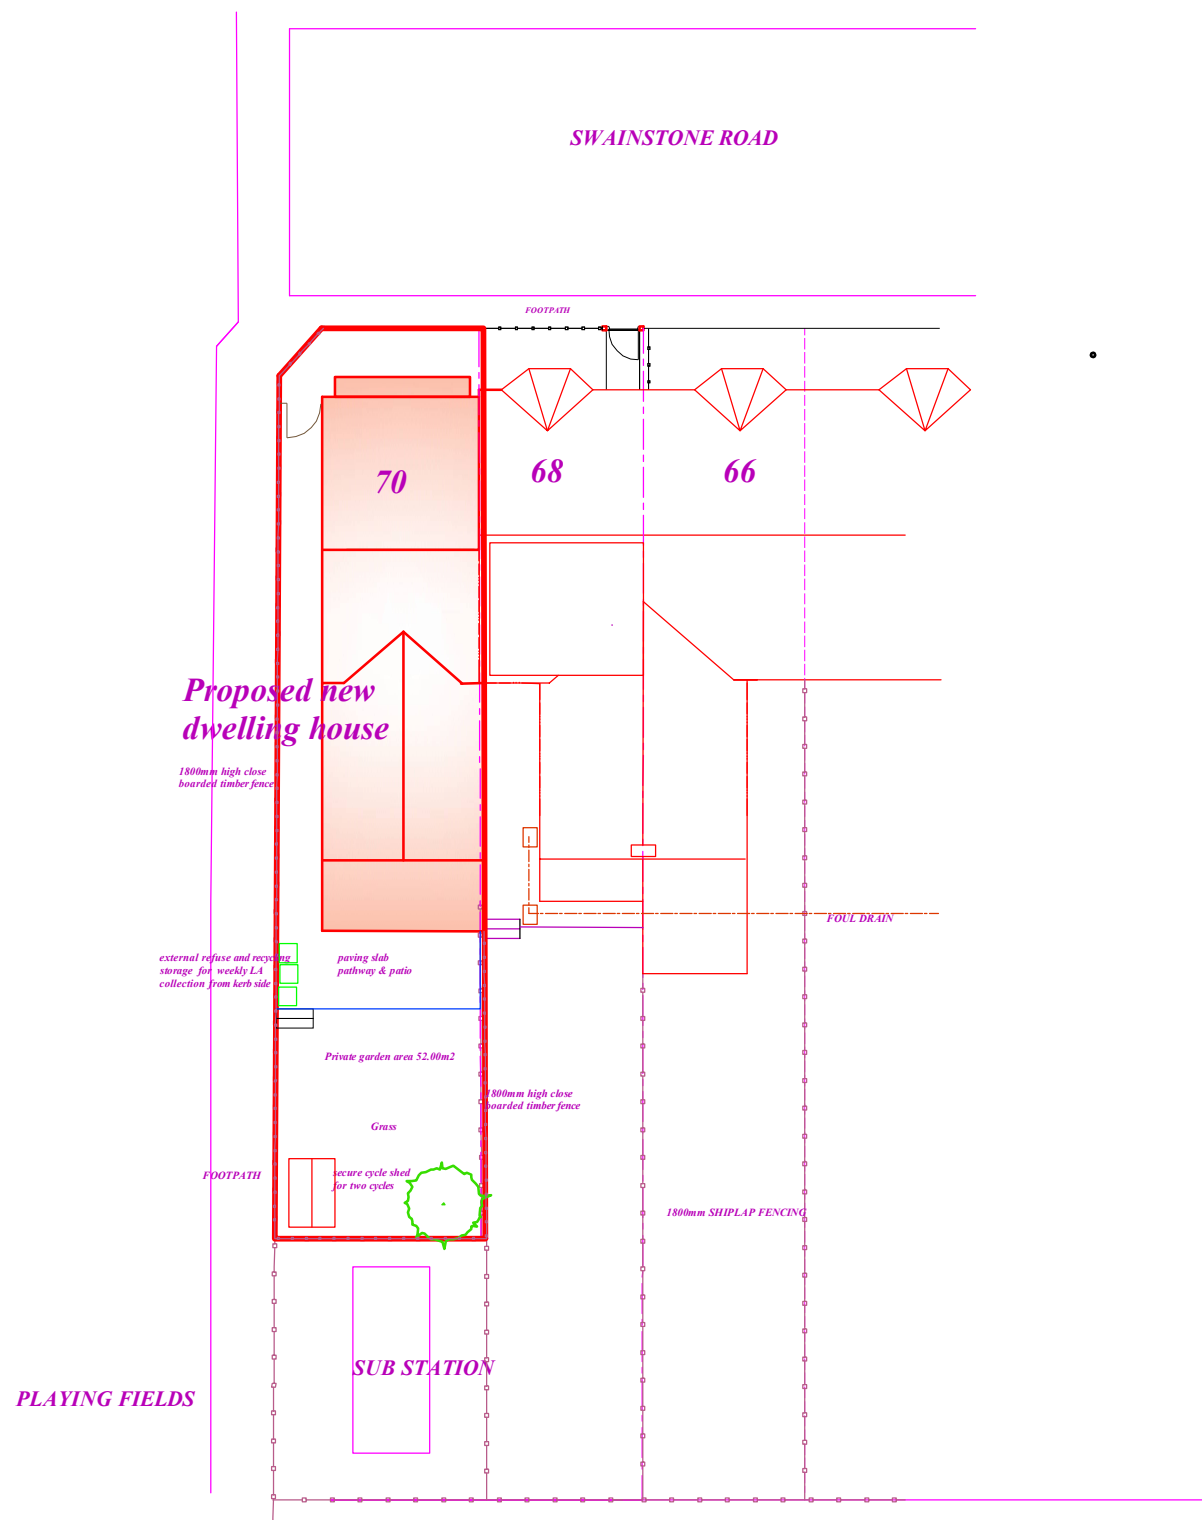


SITE/BLOCK PLAN SCALE 1:200

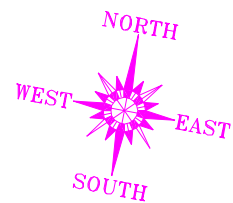

A3 size paper . Drawn at 1:200 scale. Print at 1:1 scale.



LOCATION PLAN SCALE 1:1250

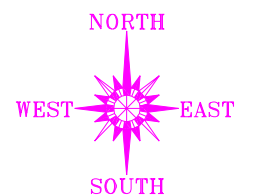

Project **70 SWAINSTONE ROAD, READING, BERKSHIRE.**

Drawing **Planning Proposals -- Site/Block and Location Plans**

Date January 2020

Scale 1:200

Drawing No **D1234-04b**

Colin Dawson Associates
Architectural Design and Building Surveying

Malvern House,
1 Malvern Way
Twyford Reading Berkshire RG10 9PY

07764837082
cdadesign@ntlworld.com