


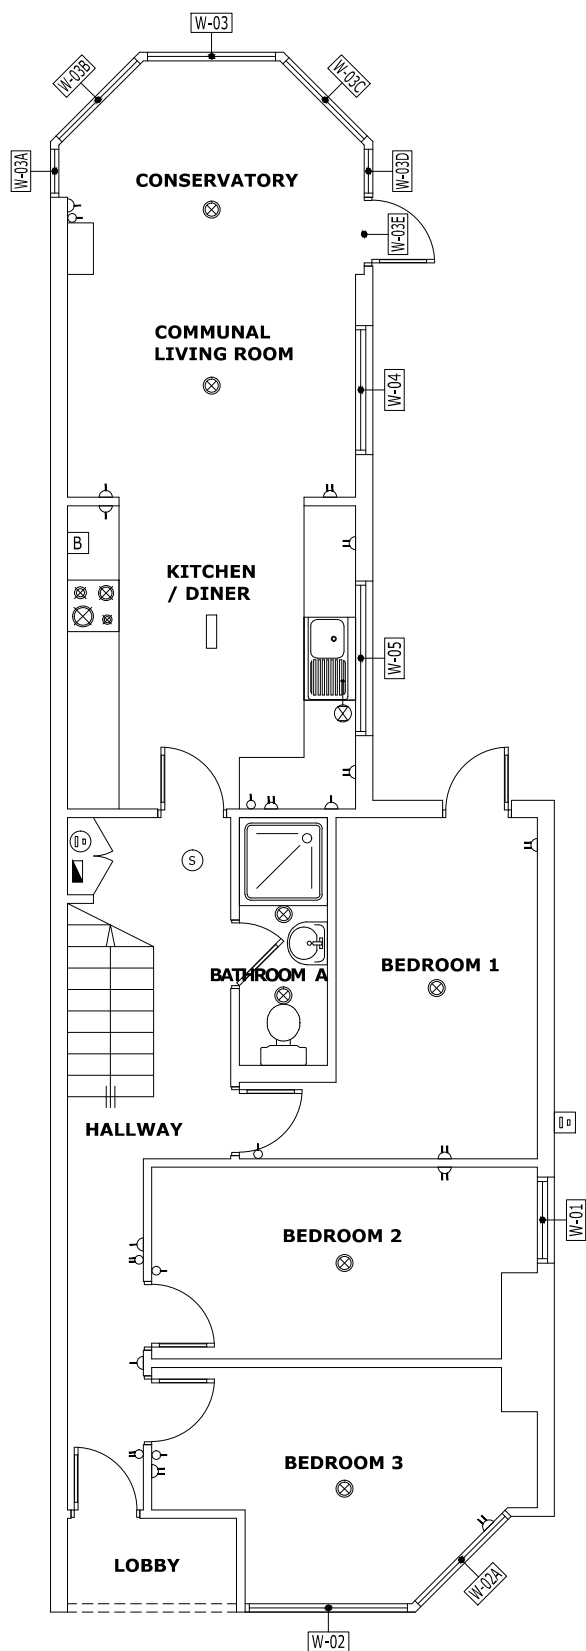


	Water Stop Cock
	Electric Board
	Electric Meter
	Gas Meter
	Boiler Location
	Smoke Alarm
	Single Light Switch
	Double Light Switch
	Single Plug Socket
	Double Plug Socket
	Ceiling Light

W. TYPE	WIDTH	HEIGHT	SILL
W-01	860	1350	900
W-02	2000	1860	700
W-02A	900	1860	700
W-03	1570	1540	530
W-03A	740	1540	530
W-03B	750	1540	530
W-03C	760	1540	530
W-03D	760	1540	530
W-03E	800	1540	530
W-04	2120	1130	1140
W-05	1185	1440	990

RDG012

Ground Floor Plan

Scale:	REV. NO:	Drawn:
1:50	01	M.S.

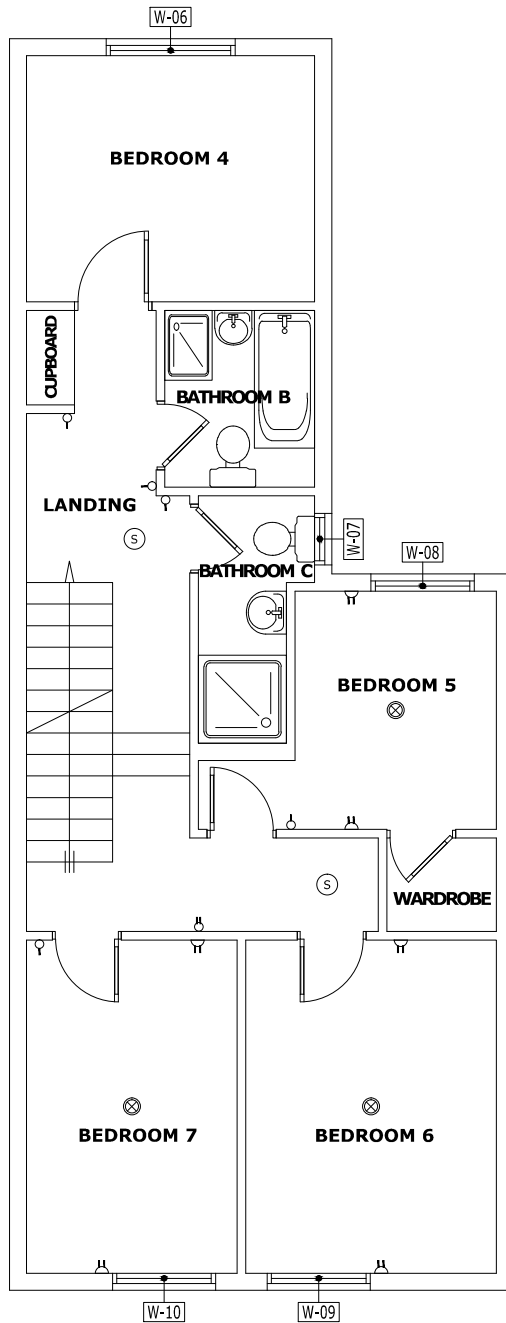


	Water Stop Cock
	Electric Board
	Electric Meter
	Gas Meter
	Boiler Location
	Smoke Alarm
	Single Light Switch
	Double Light Switch
	Single Plug Socket
	Double Plug Socket
	Ceiling Light

[illegible]

RDG012

First Floor Plan

Scale:	REV. NO:	Drawn:
1:50	01	M.S.

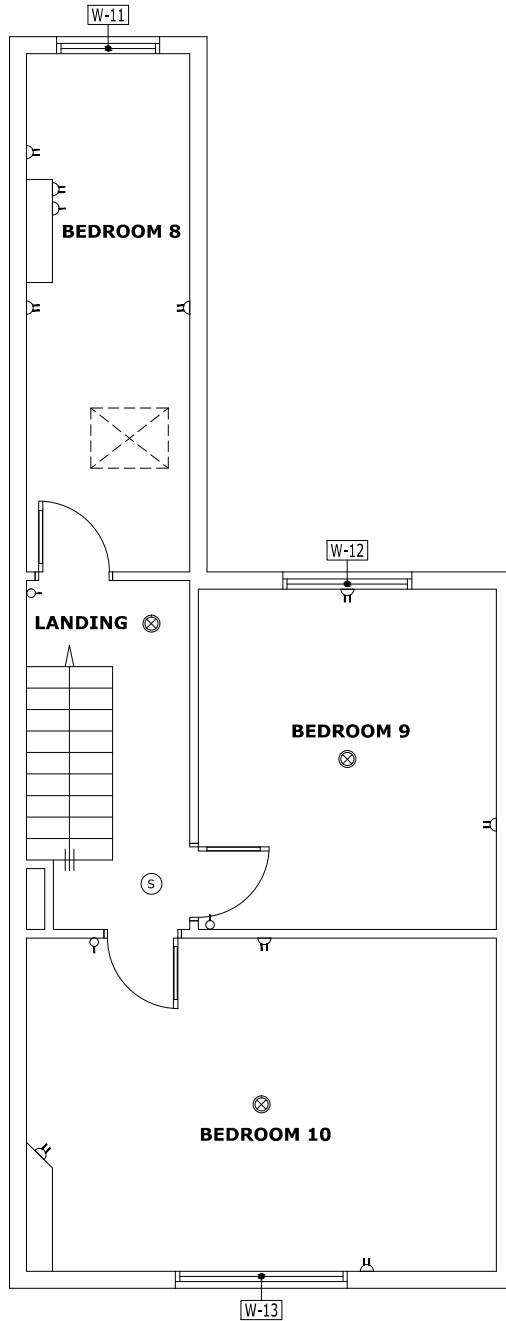

	Water Stop Cock
	Electric Board
	Electric Meter
	Gas Meter
	Boiler Location
	Smoke Alarm
	Single Light Switch
	Double Light Switch
	Single Plug Socket
	Double Plug Socket
	Ceiling Light

[illegible]

RDG012

Second Floor Plan

Scale:	REV. NO:	Drawn:
1:50	01	M.S.