



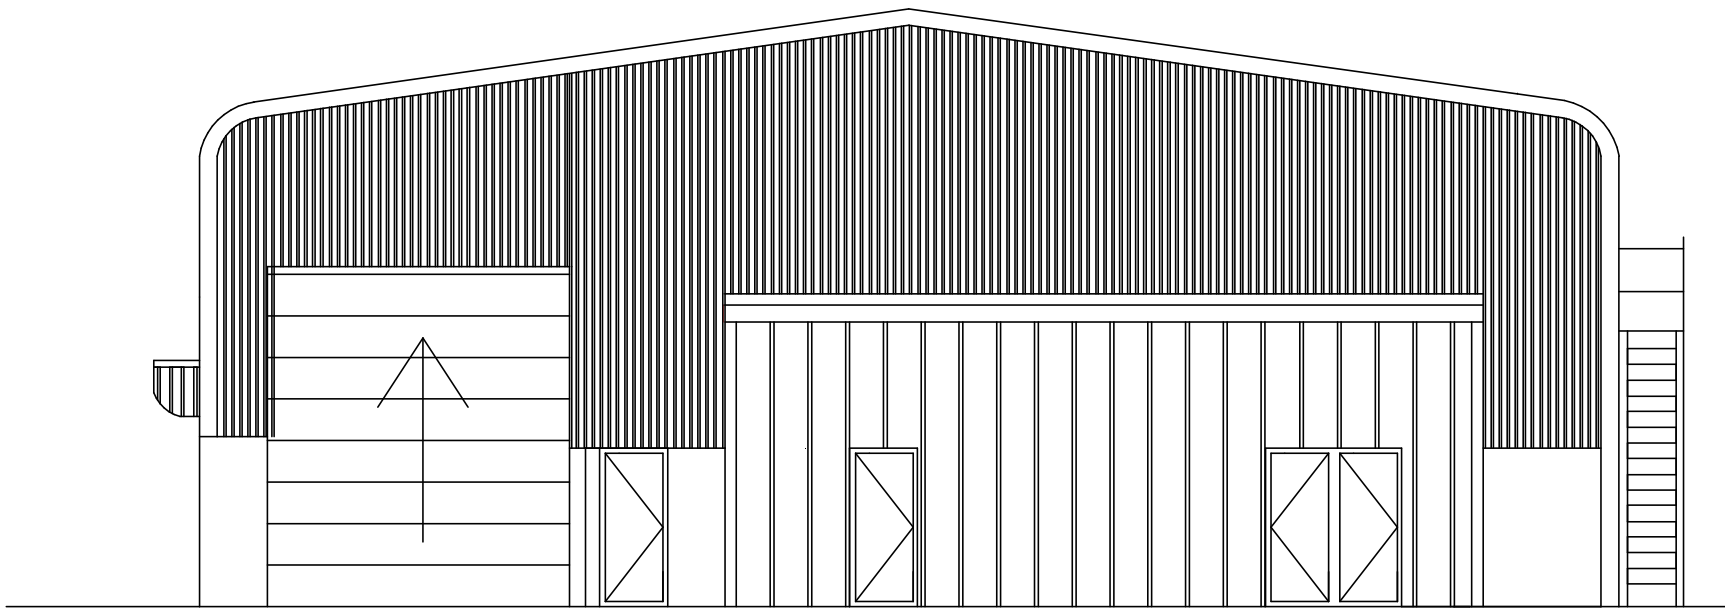

PROPOSED NORTH ELEVATION.

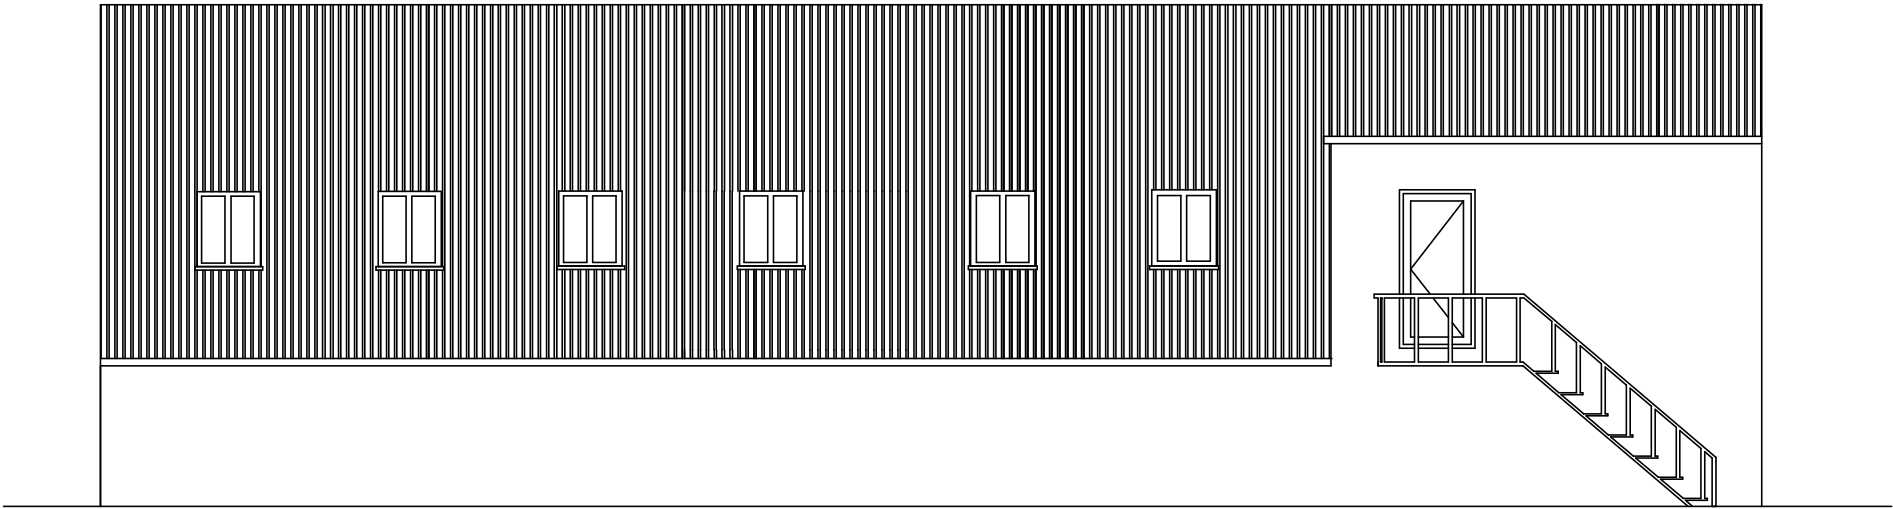

PROPOSED WEST ELEVATION.