


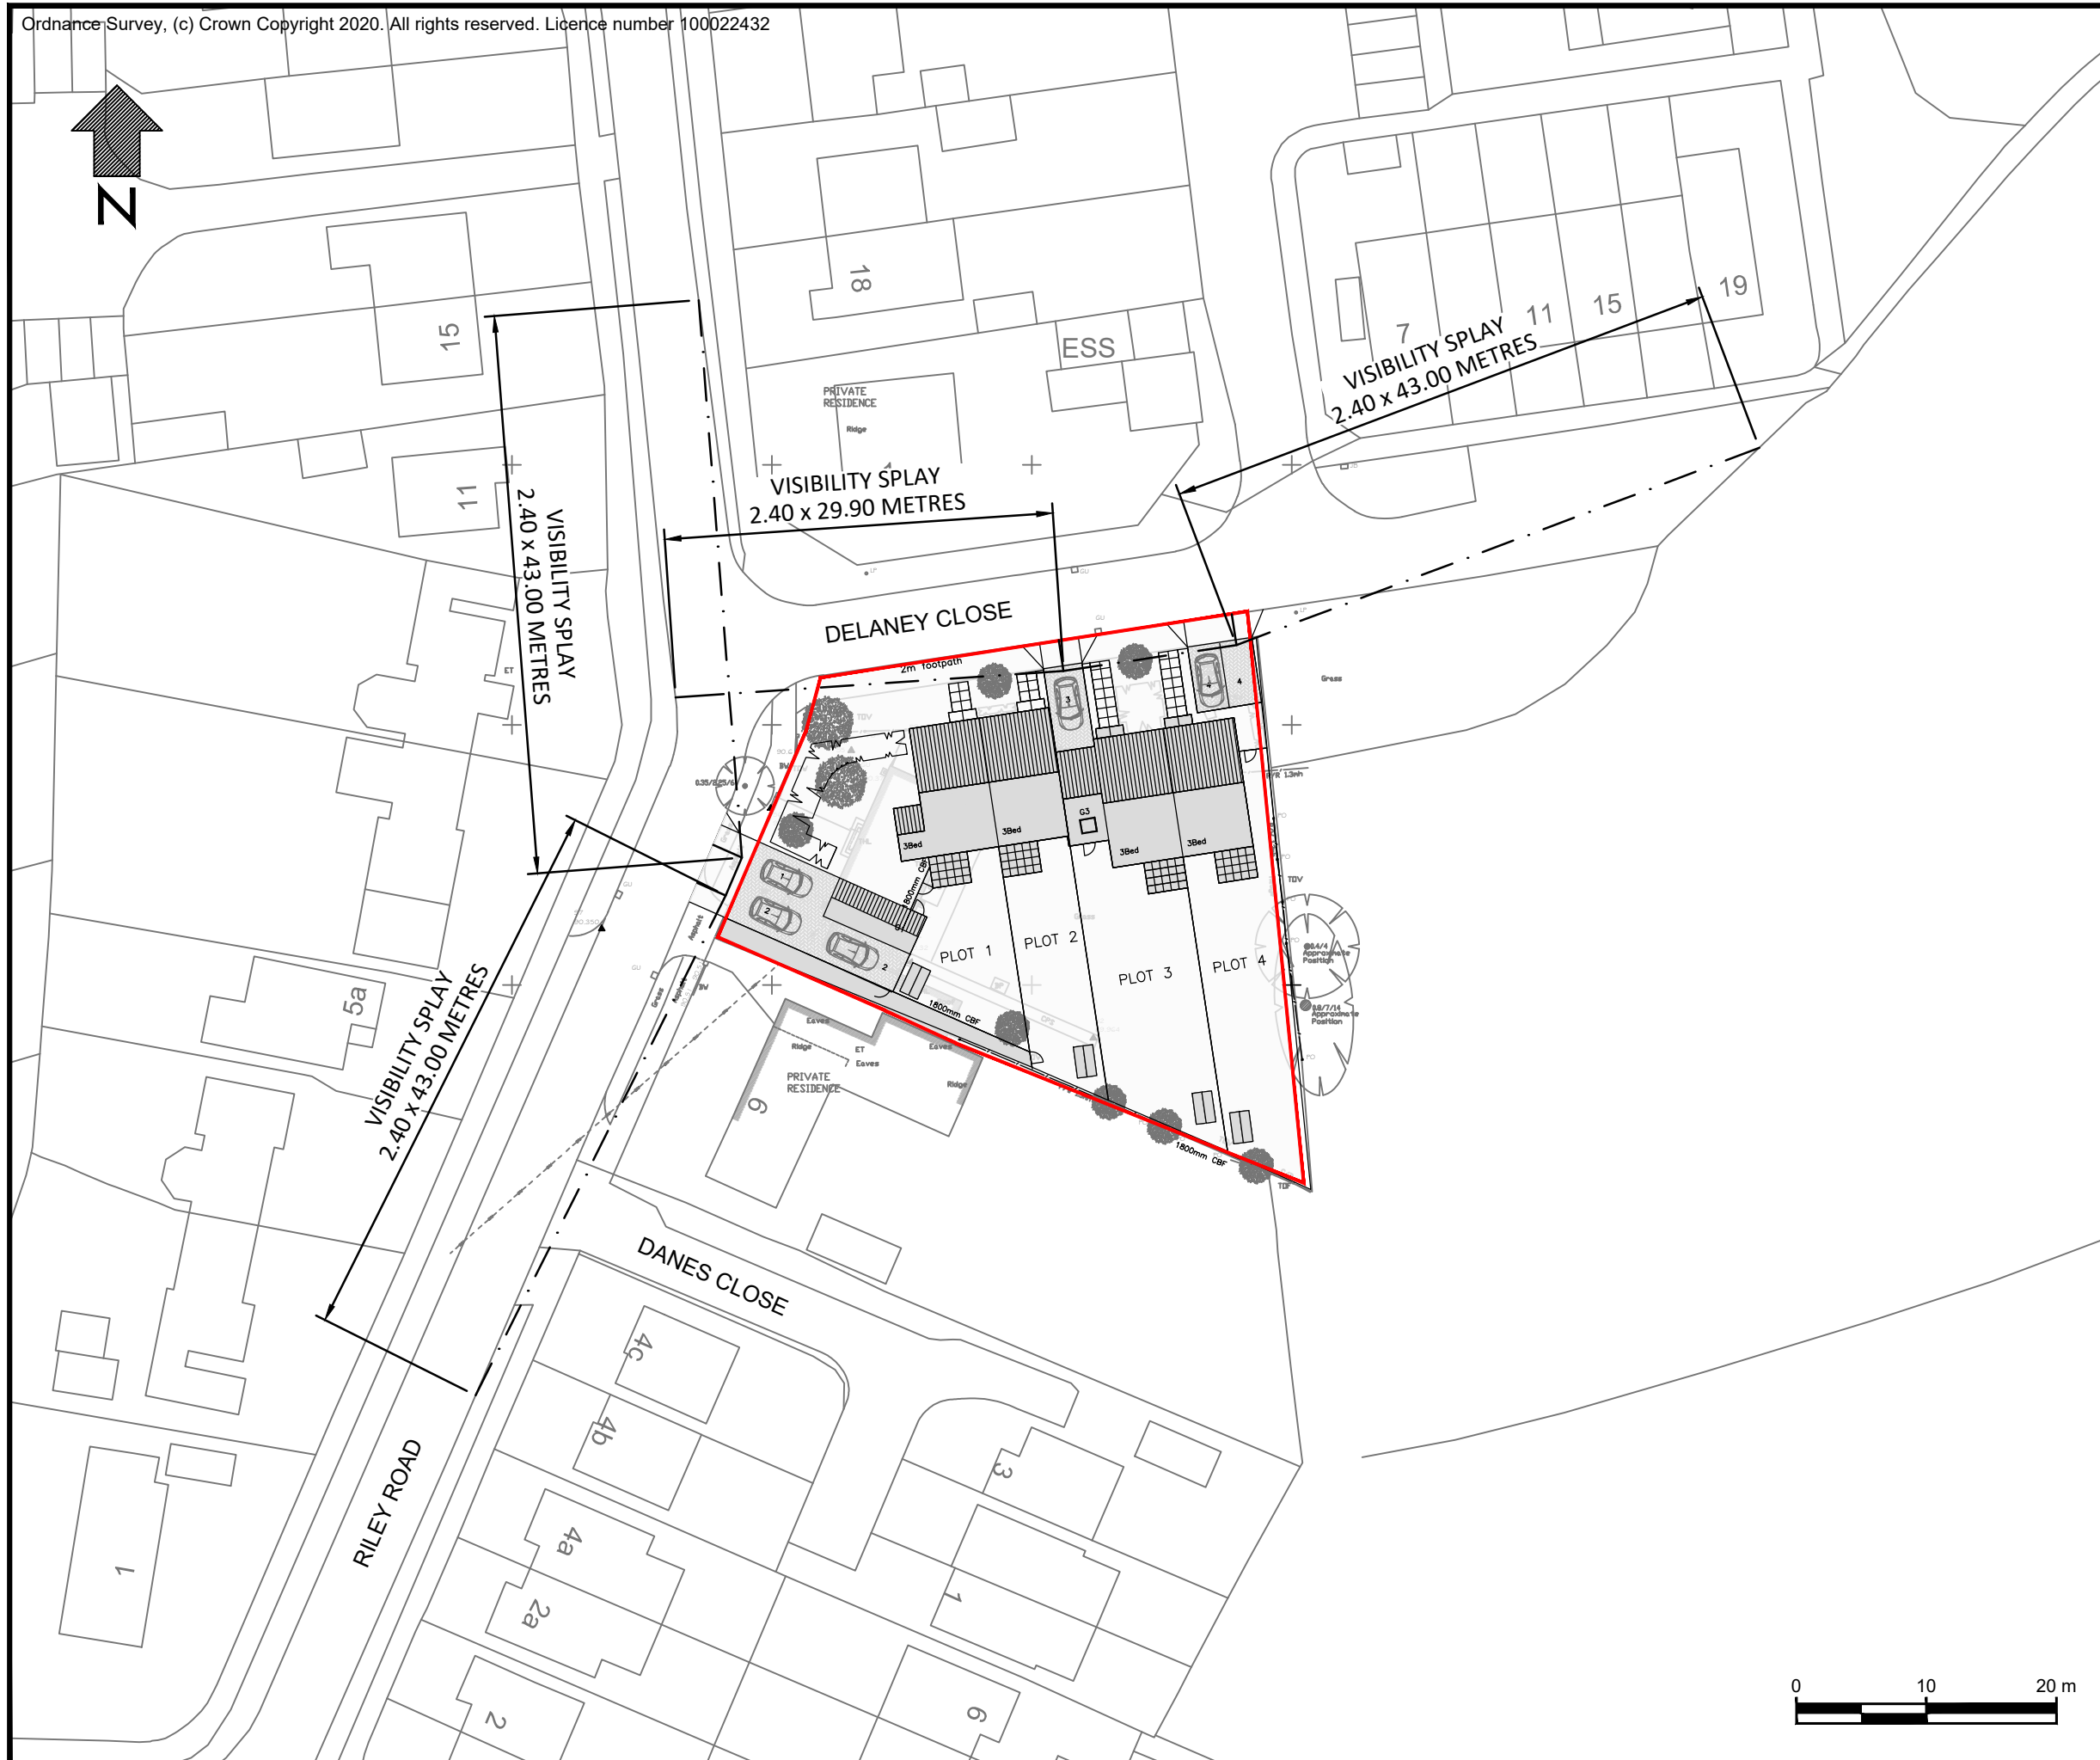

-	20/07/20	ORIGINAL ISSUE	AS	PG	PG
Rev	Date	Description	Drn	Chk	App

This drawing has been specifically prepared to meet the requirements of the named client and may contain design and innovative features which differ from conventional design standards.

info@cad-precision.com

CAD PRECISION_{LTD}

Drawing produced on behalf of:

PSP consulting

M: +44 7887 701715

E: Patrick.Gurner@pspconsulting.co.uk

Client	WORKING ON BEHALF OF
--------	----------------------

MR DANIEL STANNARD

Project	RILEY ROAD, READING
---------	---------------------

Drawing Title	VISITLITY SPLAYS
---------------	------------------

Drawing Status
FOR PLANNING

Drawn AS	Designed PG	Date JUL 2020	Scale 1:500	Size A3
Drawing No. 2330-001				Rev -