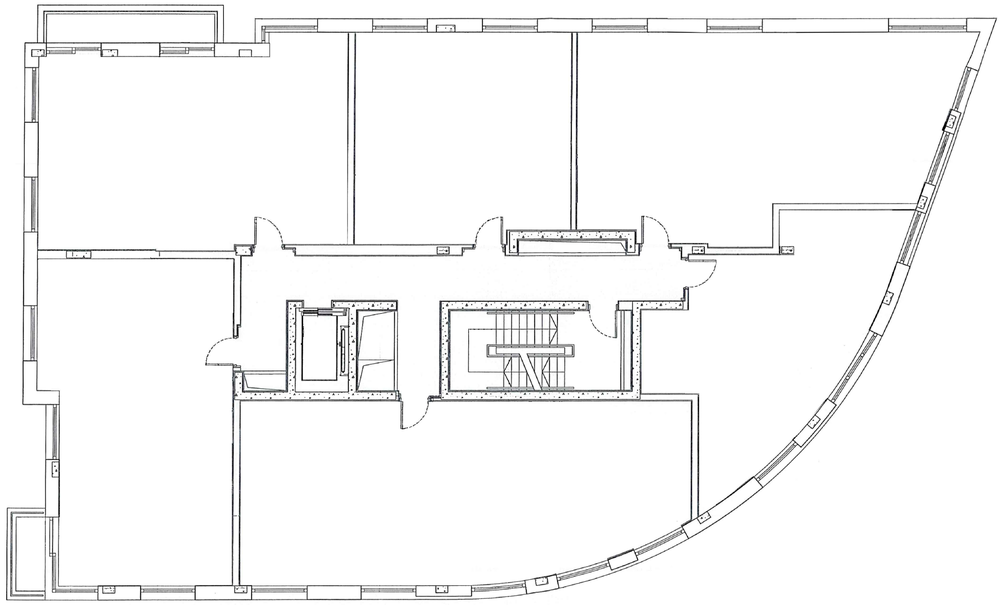

First Floor Plan

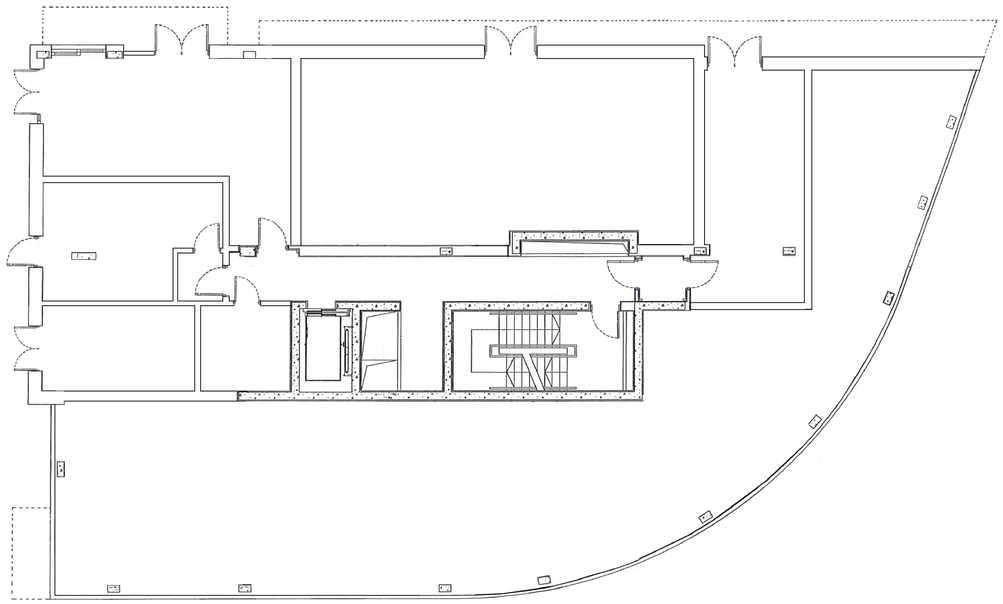

Ground Floor Plan

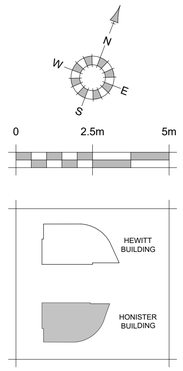

REV.	DATE	REVISIONS:	BY	REV.	DATE	REVISIONS:	BY	REV.	DATE	REVISIONS:	BY	STATUS:
												Planning

CLIENT: Chatham Square Management Company Limited C/O Blenheims Estate & Asset Management		PROJECT: Honister and Hewitt Buildings, Chatham Square, 20-40 Alfred Street, Reading RG1 7LS	
SCALE: 1:100 (A1 ORIGINAL)		DRAWING: Honister Building Existing Ground and First Floor Plans	
DRAWN: AL DATE: 03/12/2020	20207	S121	-

architecture planning masterplanning
Broadmede House, Farnham Business Park,
Weydon Lane, Farnham, Surrey GU9 8QT.
info@osparchitecture.com www.osparchitecture.com
Tel: 01252 267878
OSP Architecture Limited Company Registration No. 2676861

© COPYRIGHT EXISTS ON THE DESIGNS AND INFORMATION SHOWN ON THIS DRAWING This drawing may be scaled or cross referenced to the scale bar for planning application purposes only. Do not scale for any other purpose, use figured dimensions only. Subject to site survey and all necessary consents. All dimensions to be checked by user and any discrepancies, errors or omissions to be reported to the Architect before work commences. This drawing is to be read in conjunction with all other relevant materials. OS Licence No. 100007327