



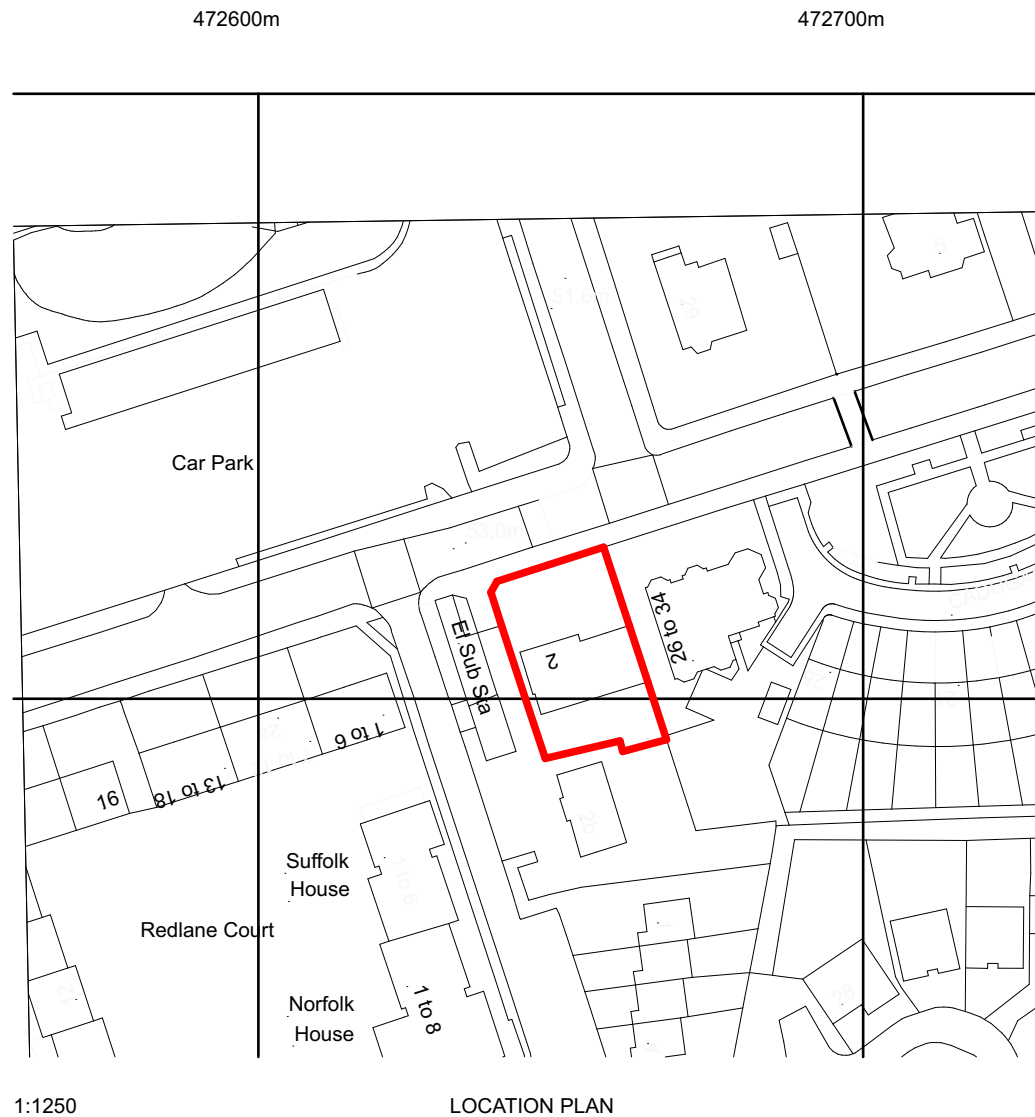

©Crown Copyright and database rights 2020 OS Licence no. 100059809
License expires in 1 year on 27/05/2021

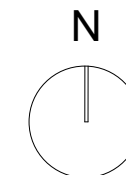

SCALE 1:1250

THIS DRAWING IS PREPARED FOR PLANNING SUBMISSION ONLY. THIS
DRAWING IS BASED ON OS INFORMATION ONLY

THE PROPOSAL IS SUBJECT TO PLANNING, BUILDING CONTROL, DETAILED
DESIGN, CDM, LEGAL INVESTIGATIONS, SURVEY, ETC.

NO STRUCTURAL SURVEY, OR ADVICE HAS BEEN USED IN THE COMPILATION
OF THESE DRAWINGS.

AREAS SHOWN ARE APPROXIMATE, AND SUBJECT TO DETAILED DESIGN. NOT
FOR CONSTRUCTION

©COPYRIGHT HIVES ARCHITECTS

Client

Dr Afif Hanif

Job title

2 Addington Road

Drawing Title

LOCATION PLAN

Scale

1:1250 @ A3

Date

200708

Drawn

CH

Checked

CK

Project Status

PRELIMINARY

HIVES ARCHITECTS

SINCE 1934

Hives Architects LLP

John Adams House

29 Castle Street

Reading

RG1 7SB

0118 958 7331

admin@hivesarchitects.co.uk

Project

2795

Drawing

001

Revision

P6