


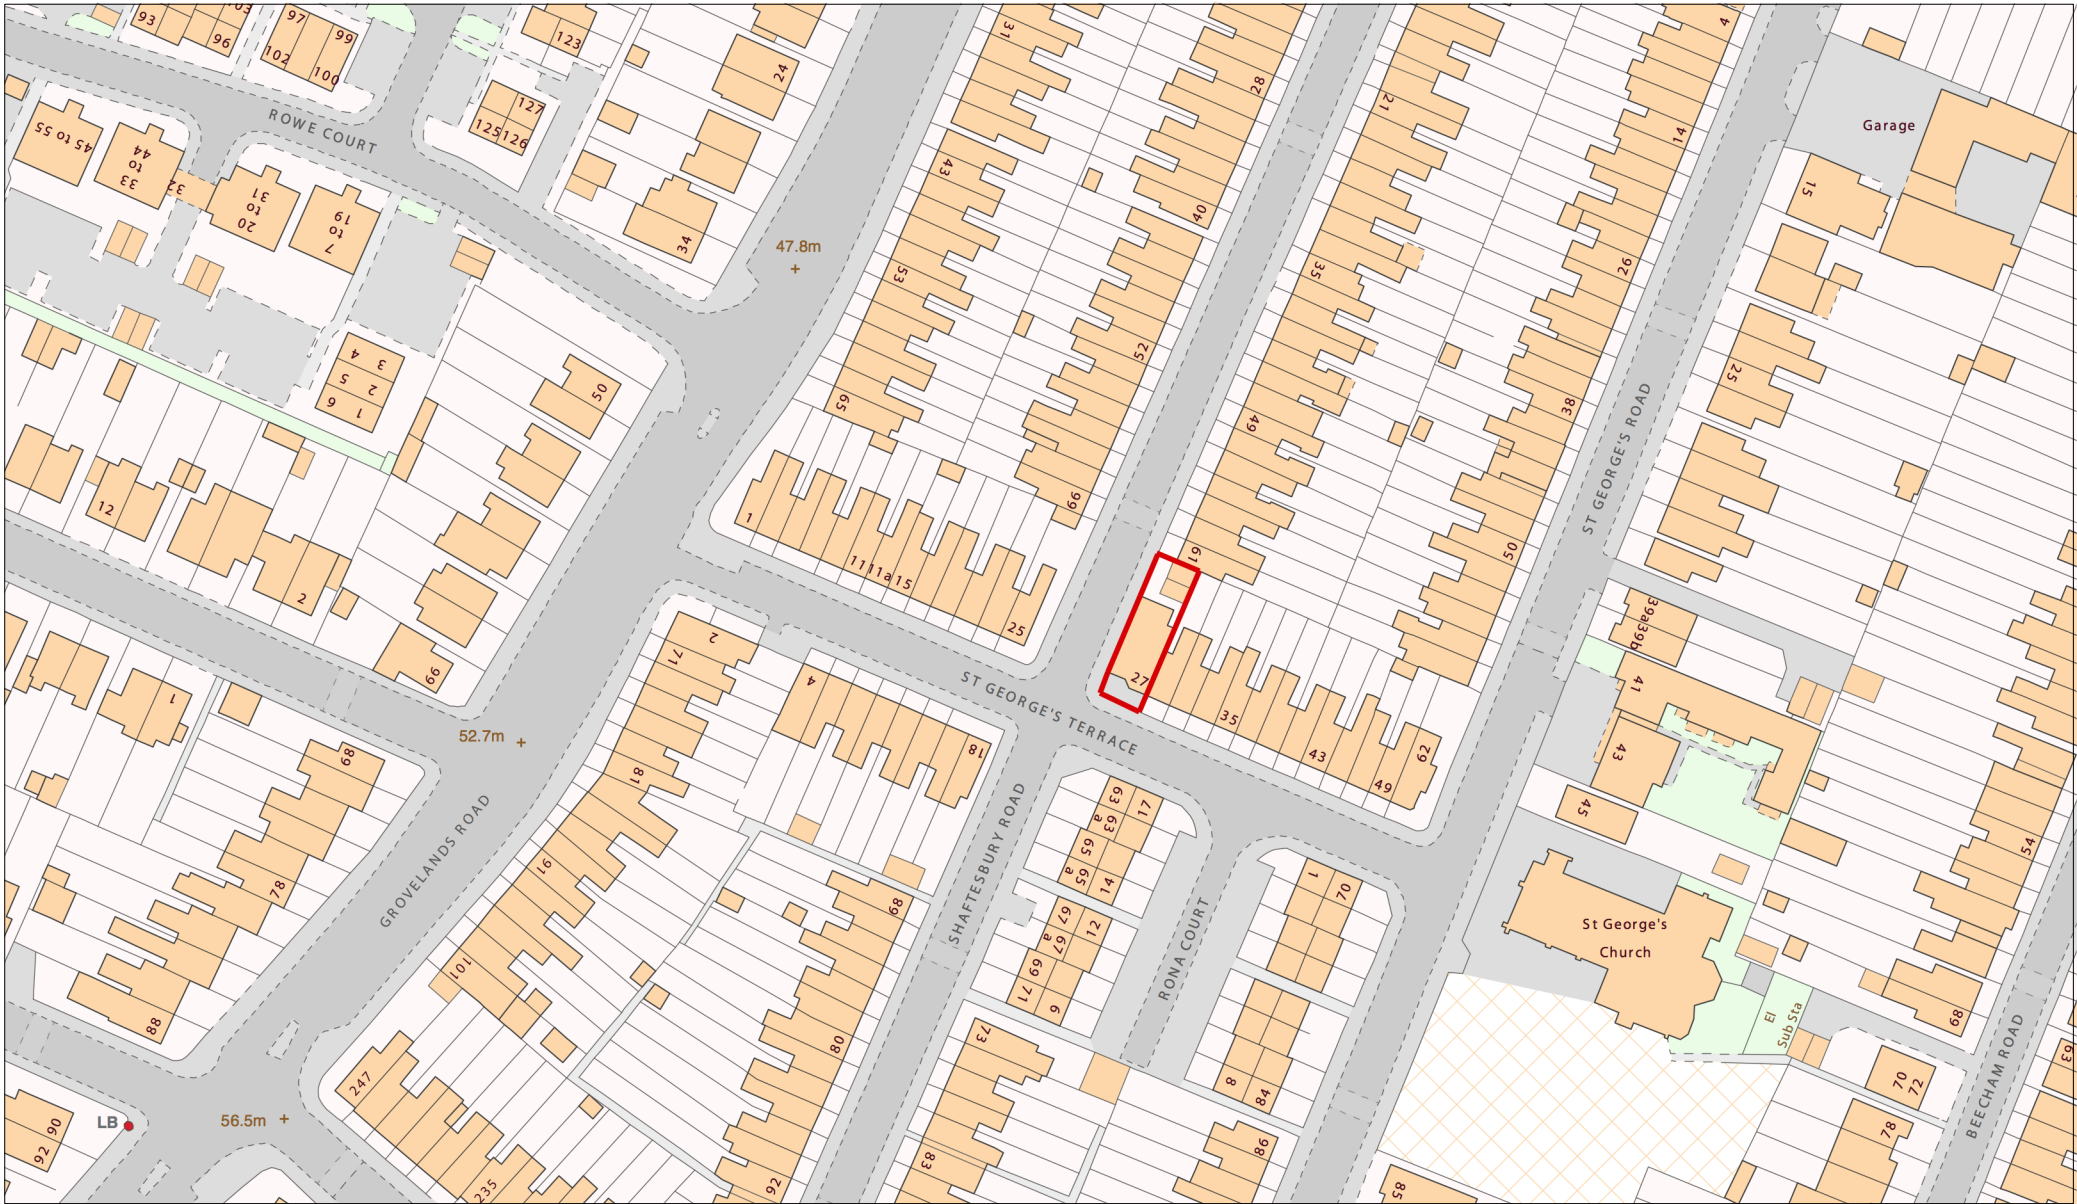

Location Plan

10m

Note This drawing is the property of AD Architecture Copyright is reserved by them and the drawing is issues on the condition that it is not copied, reproduced or disclosed to any unauthorised person, wholly or in part, without the written consent of AD Architecture. Do not scale off the drawing. All dimensions to be verifies prior to implementation and any discrepancies to be reported immedietly	Client Jeyanthini Anathasothy	Date Drawn	Drawing Title
	Drawing number/ Issue SGT/01/01	Scale 1:1250	Proposed Front Extension and Rear Infill Conservatory
	Address 27 St Georges Terrace Reading RG30 2QN AD Architecture		