



SITE/BLOCK PLAN SCALE 1:200

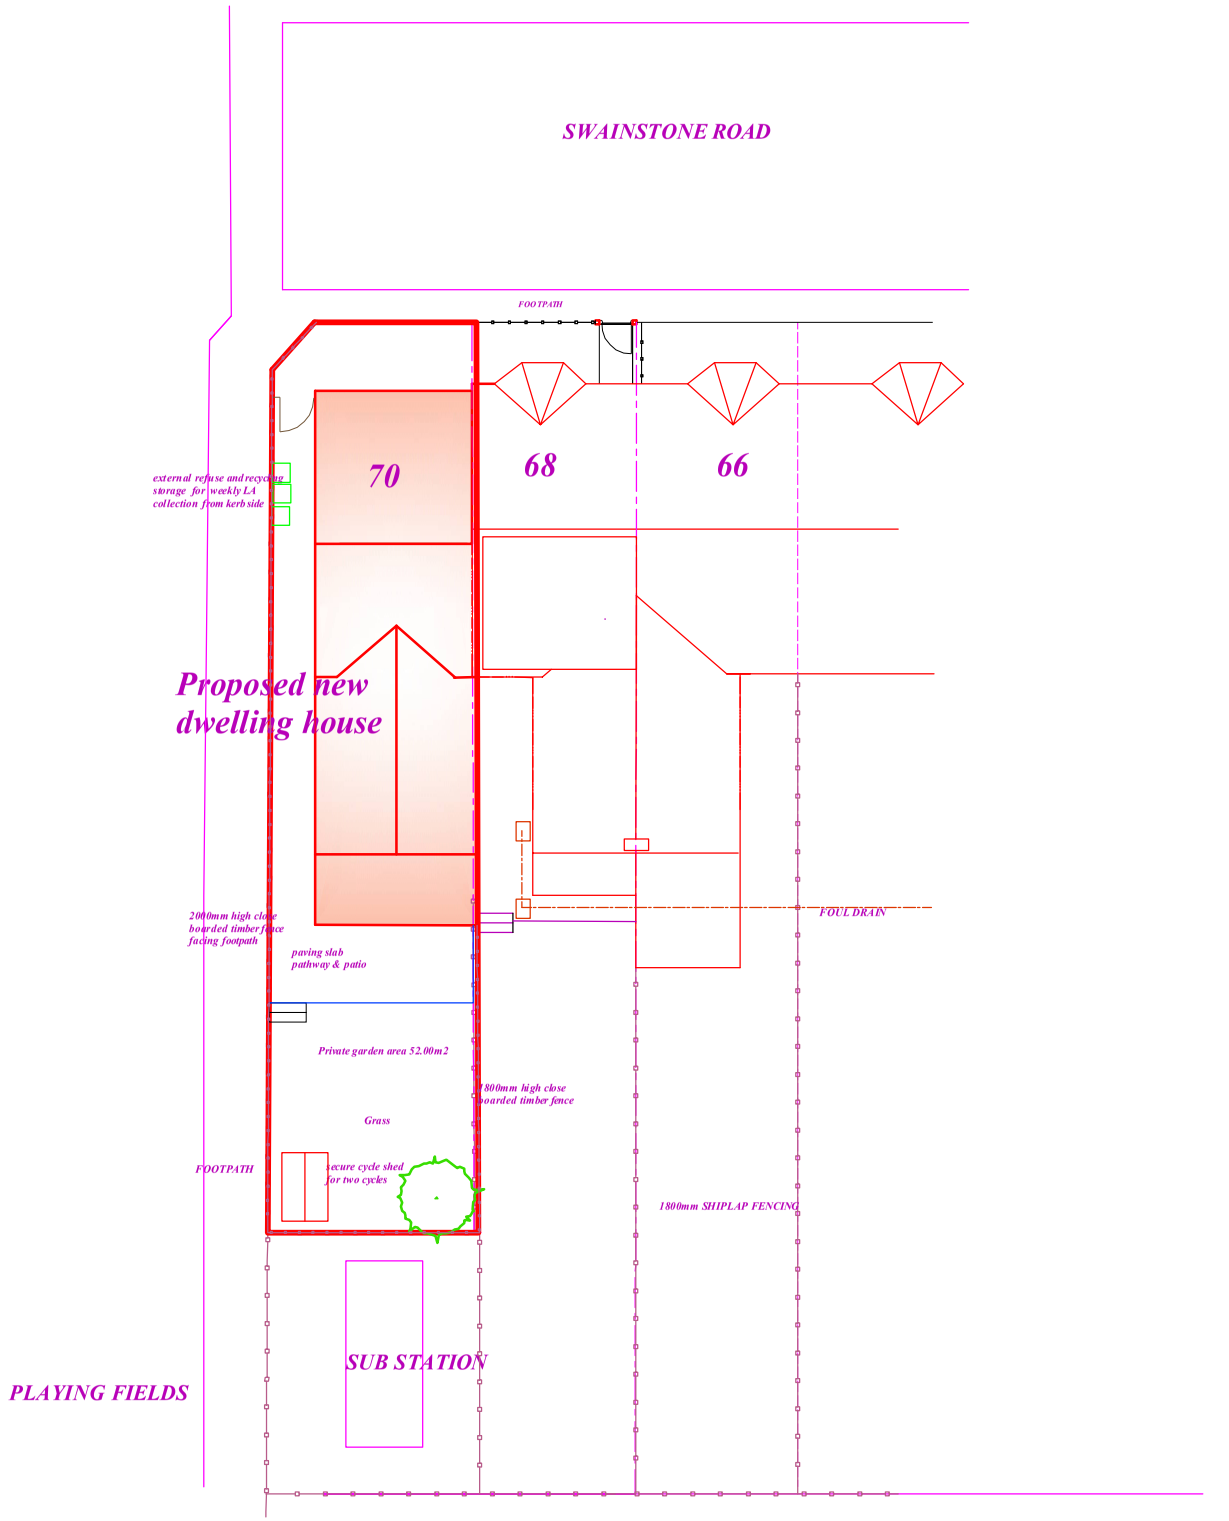


A3 size paper . Drawn at 1:200 scale. Print at 1:1 scale.

10,000mm

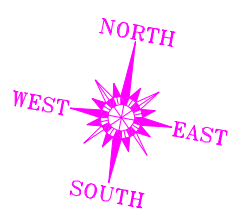

LOCATION PLAN SCALE 1:1250

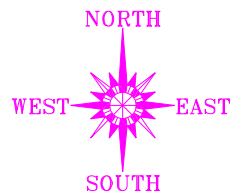

Project
70 SWAINSTONE ROAD, READING, BERKSHIRE.

Drawing
Planning Proposals -- Site/Block and Location Plans

Date January 2020 Scale 1:200 Drawing No **D1234-04d**

Colin Dawson Associates
Architectural Design and Building Surveying

Malvern House,
1 Malvern Way
Twyford Reading Berkshire RG10 9PY

01189343322
cdadesign@ntlworld.com