




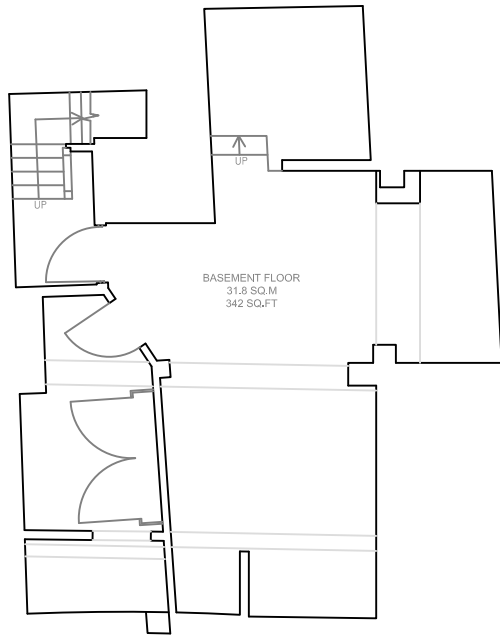


01 EXISTING BASEMENT FLOOR LAYOUT
SCALE 1:100

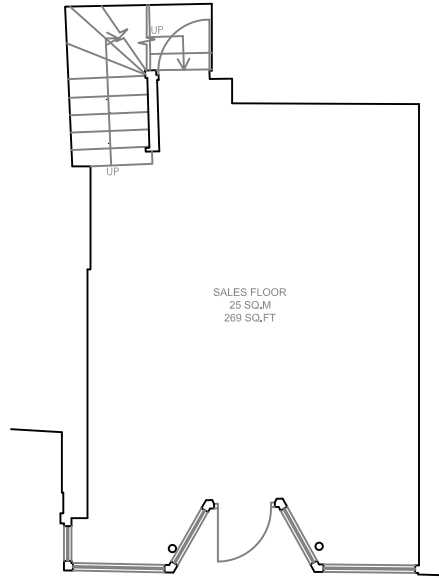


02 EXISTING GROUND FLOOR LAYOUT
SCALE 1:100

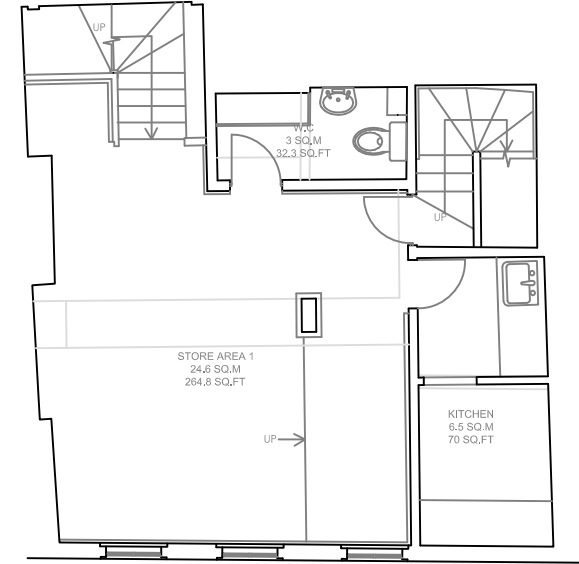

03 EXISTING FIRST FLOOR LAYOUT
SCALE 1:100

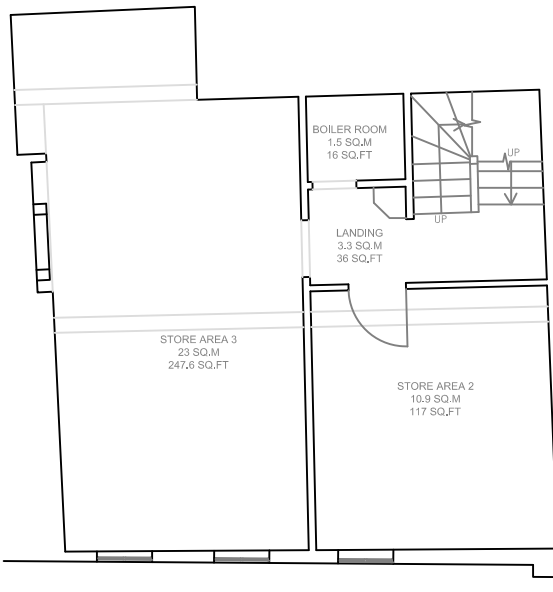


04 EXISTING SECOND FLOOR LAYOUT
SCALE 1:100

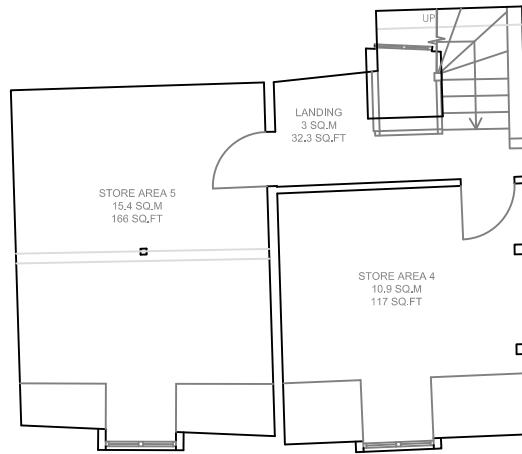

05 EXISTING THIRD FLOOR LAYOUT
SCALE 1:100

SCALE BAR 1:100

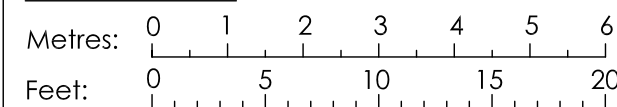

Copyright Notice:
This copyright of this drawing and any design therein is vested in HLP UK Ltd and cannot be copied or reproduced in whole or in part without their written consent. Report any errors immediately.

Notes

Rev: Initial Issue Date: 03/08/20

Newbury 1
Centrix@Keys
Keys Business Village
Keys Park Road
Hednesford
Staffordshire
WS12 2HA
T: 01543 275101
F: 01543 458278
E: design@hlpuktd.net
W: www.hlpuktd.net



Contract
3/3A Broad Street
Reading
Berkshire
RG1 2DP

Drawing Title
Existing Layouts

Dwg. no. HLP / 1217 / 01 Rev. Paper Size A3

Drawn MM Date July 2020 Scale 1:100