


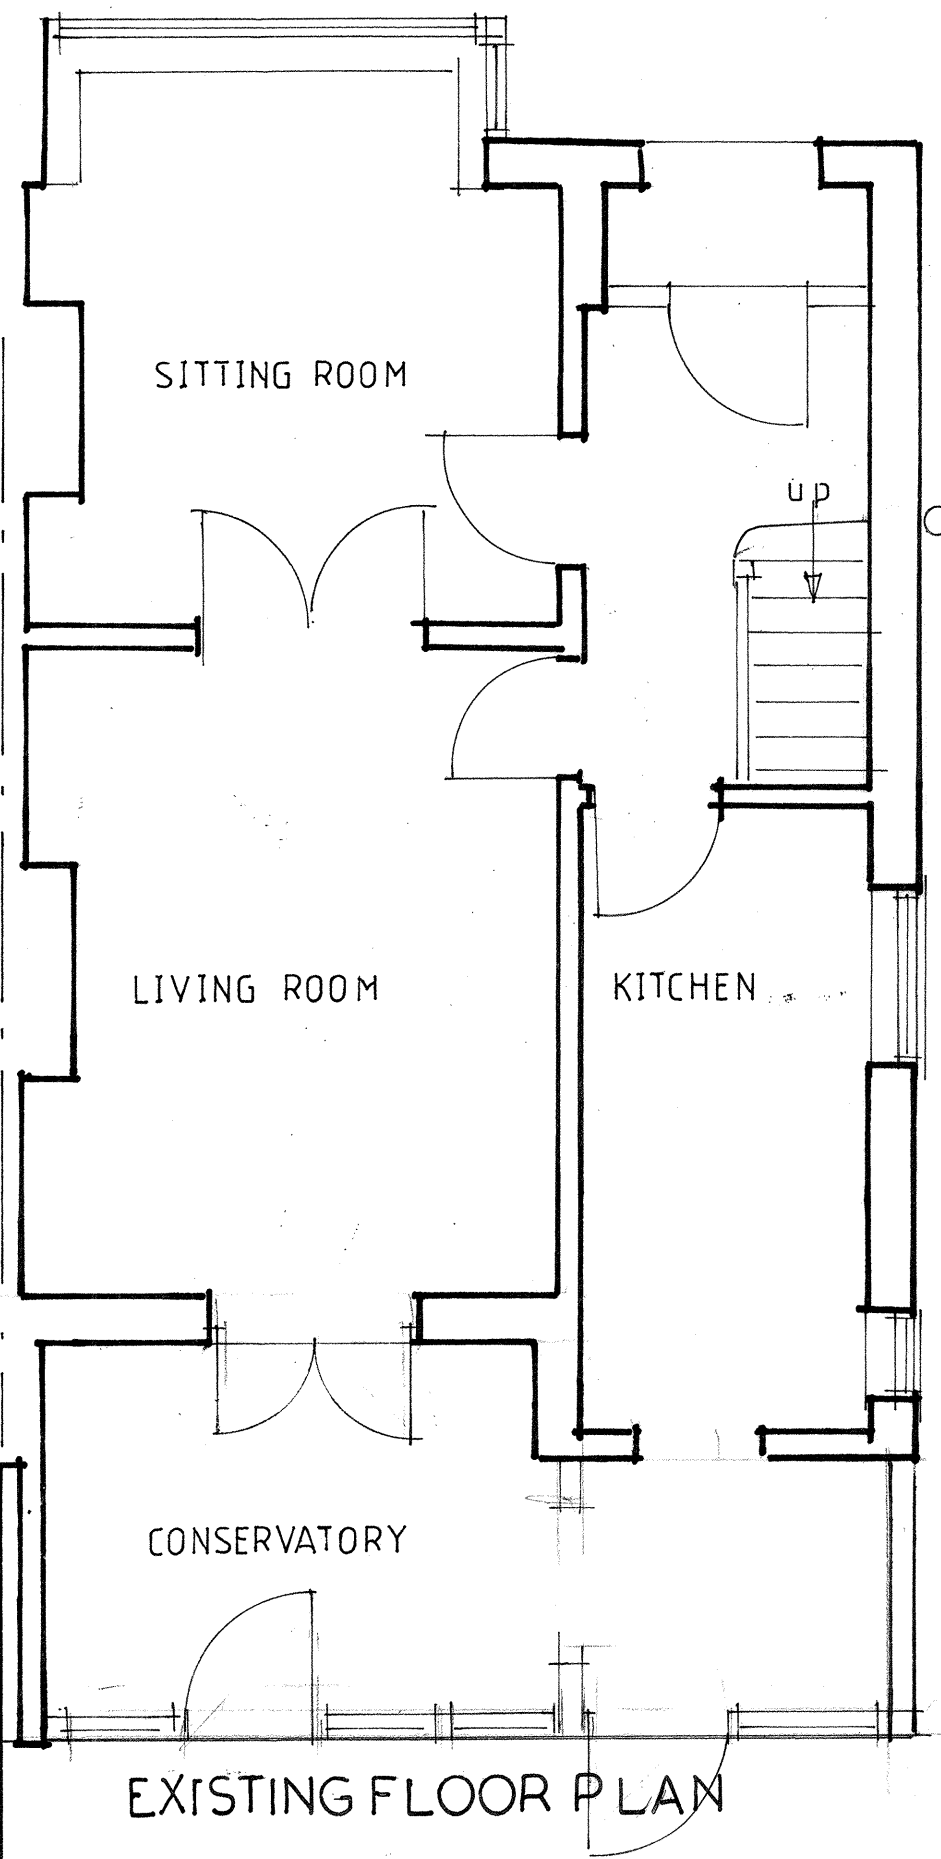


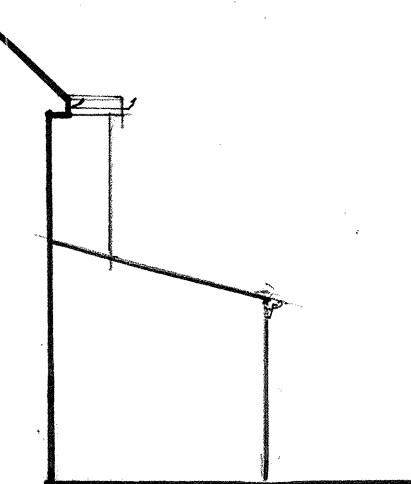

EXISTING FLOOR PLAN

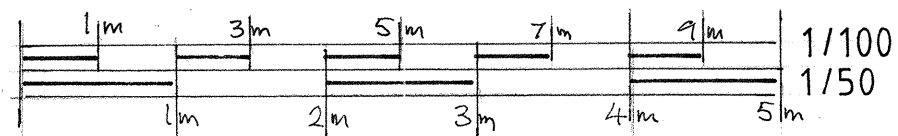


S.W. ELEVATION

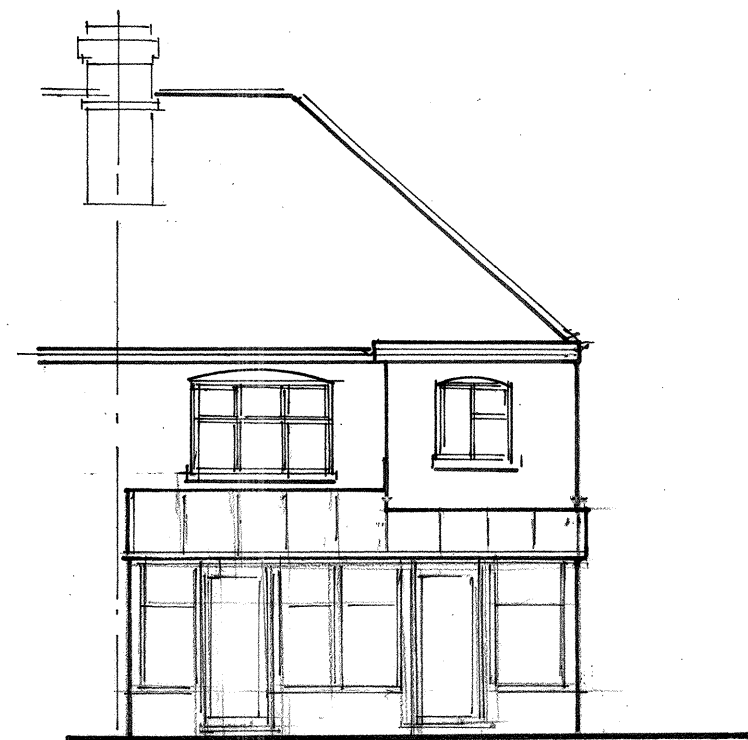

S.E. ELEVATION

EXISTING ELEVATIONS

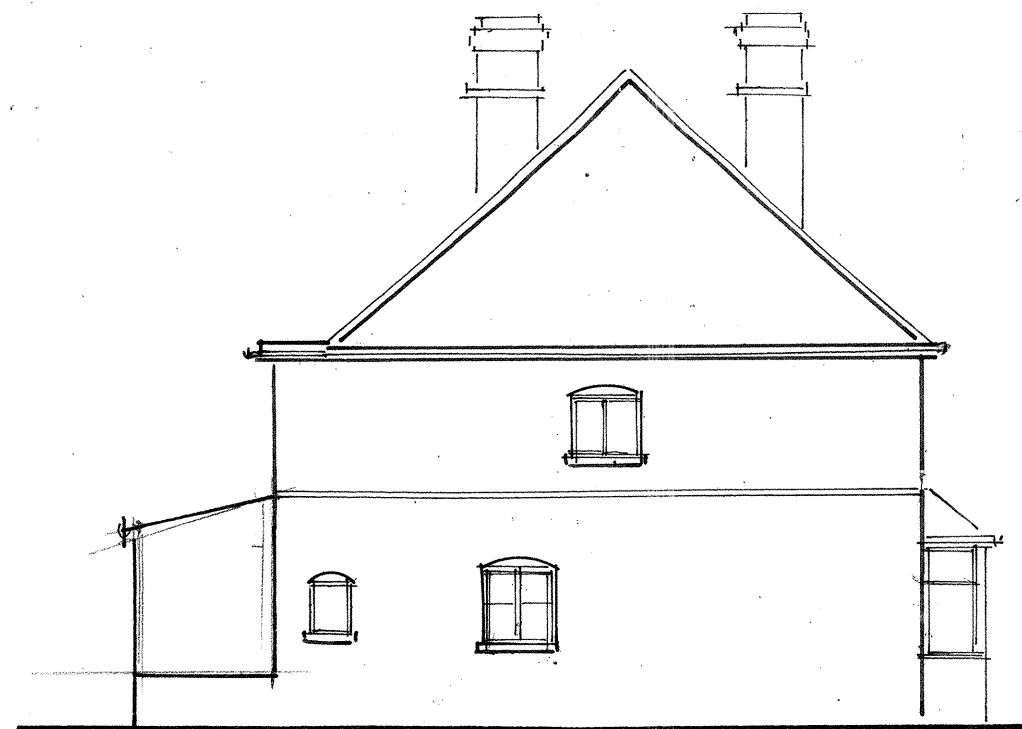

N.E. ELEVATION

11, WOODLANDS DRIVE, TILEHURST, READING, RG30 4PT

GROUND FLOOR PLAN AND ELEVATIONS AS EXISTING

SCALES = 1/50 & 1/100

JOHN R HALL
Building Design Consultant
TEL. 0118 9882883

for Cath Moffat

November 2019

PBC/2437/2