


NOTES

For use in the precise named location only.

Copyright reserved by Pitch Architects Limited

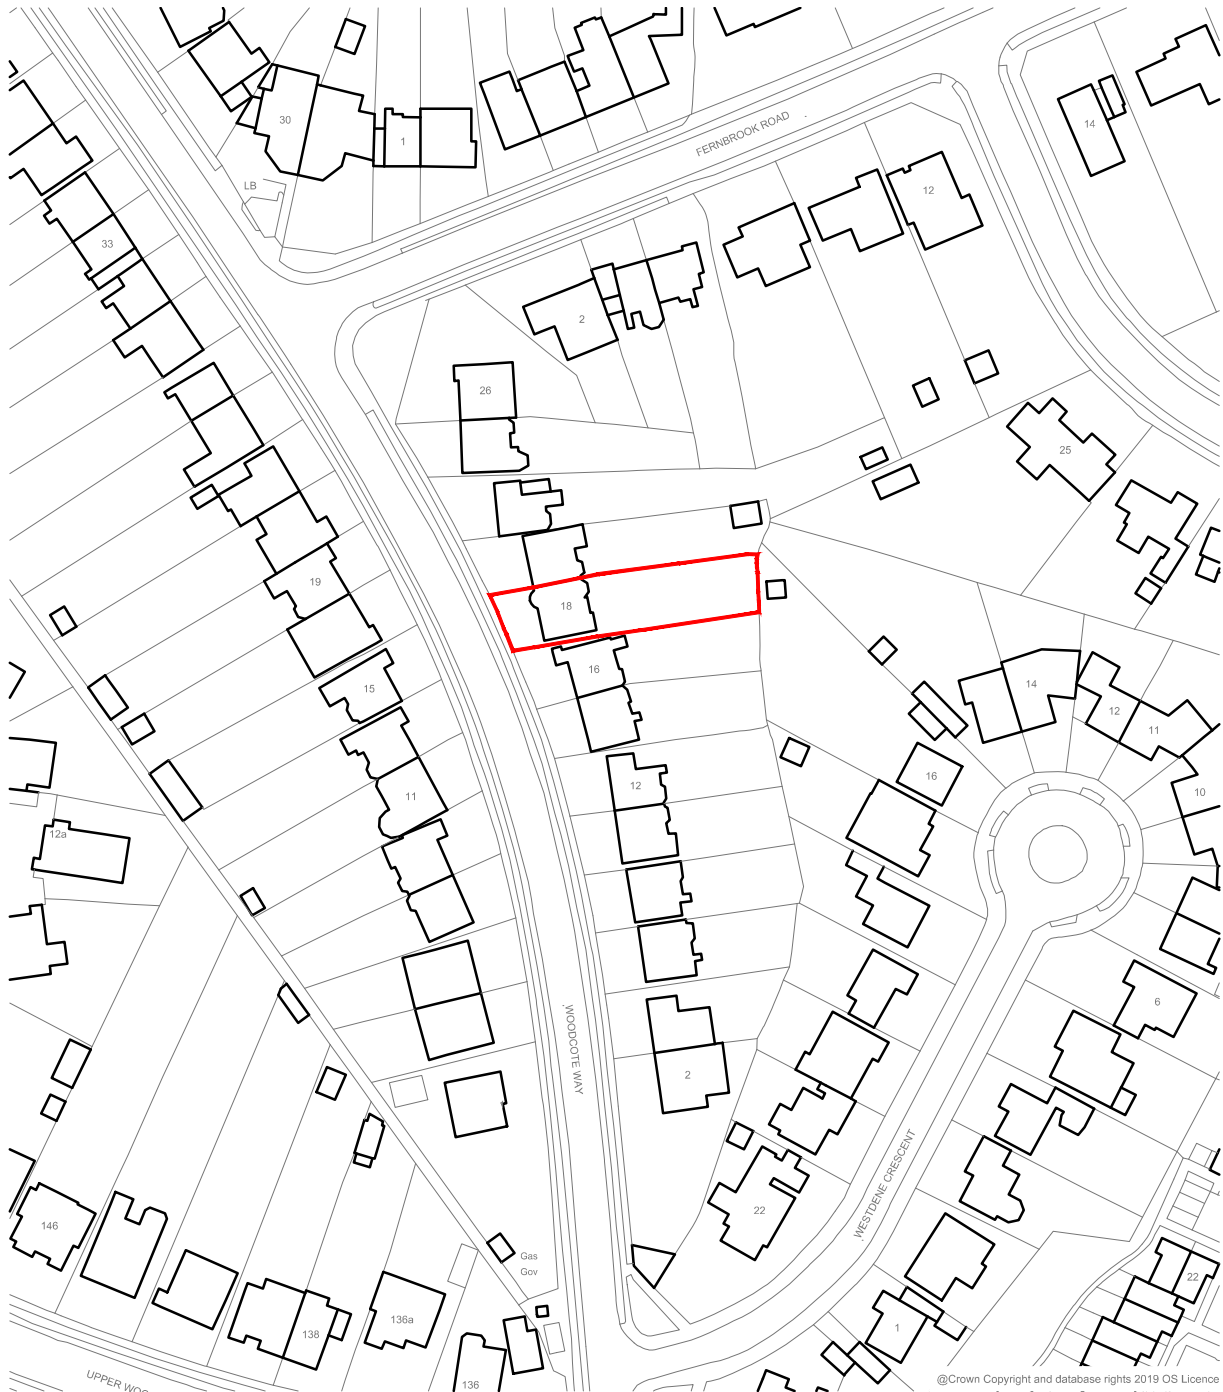

@Crown Copyright and database rights 2019 OS Licence no. 100041041

Scale Bar (1:1250)



Rev - Date - Revision -

Drawing Title Location Plan			
Drawing Scale 1:1250 @ A4	Date Nov '19	Status Planning	Drawn/checked KMMC
Drawing Ref 19078 - LO - 001		Rev -	

© Pitch Architects Limited

pitch.
ARCHITECTS

a. 1 Chiltern Court,
37 St. Peter's Avenue,
Caversham,
Reading,
RG4 7DH
t. 0118 948 4618
e. info@pitcharchitects.co.uk
w. www.pitcharchitects.co.uk

Project Title
**Proposed Alterations
to
18 Woodcote Way,
Caversham Heights,
RG4 7HE**
Client Name
Mr & Mrs Shepherd