
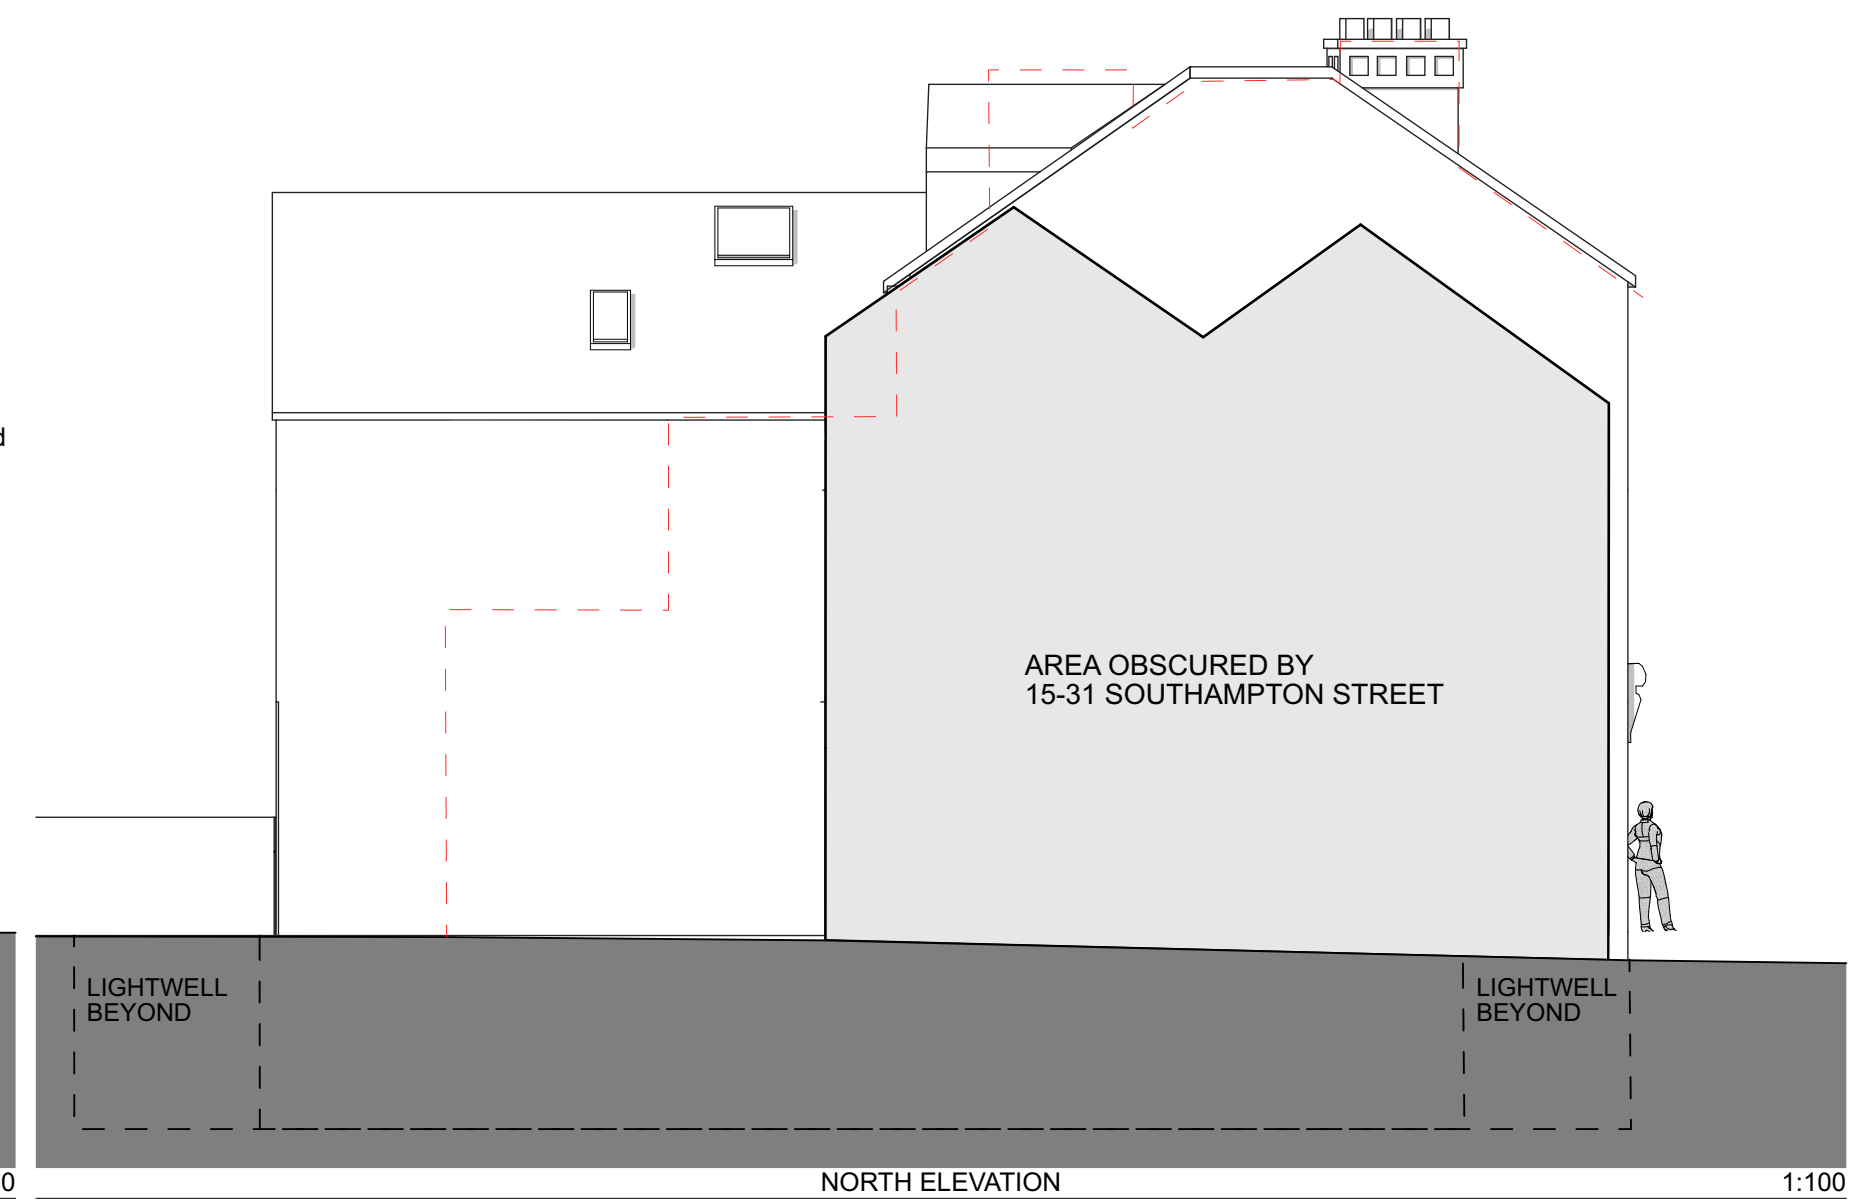
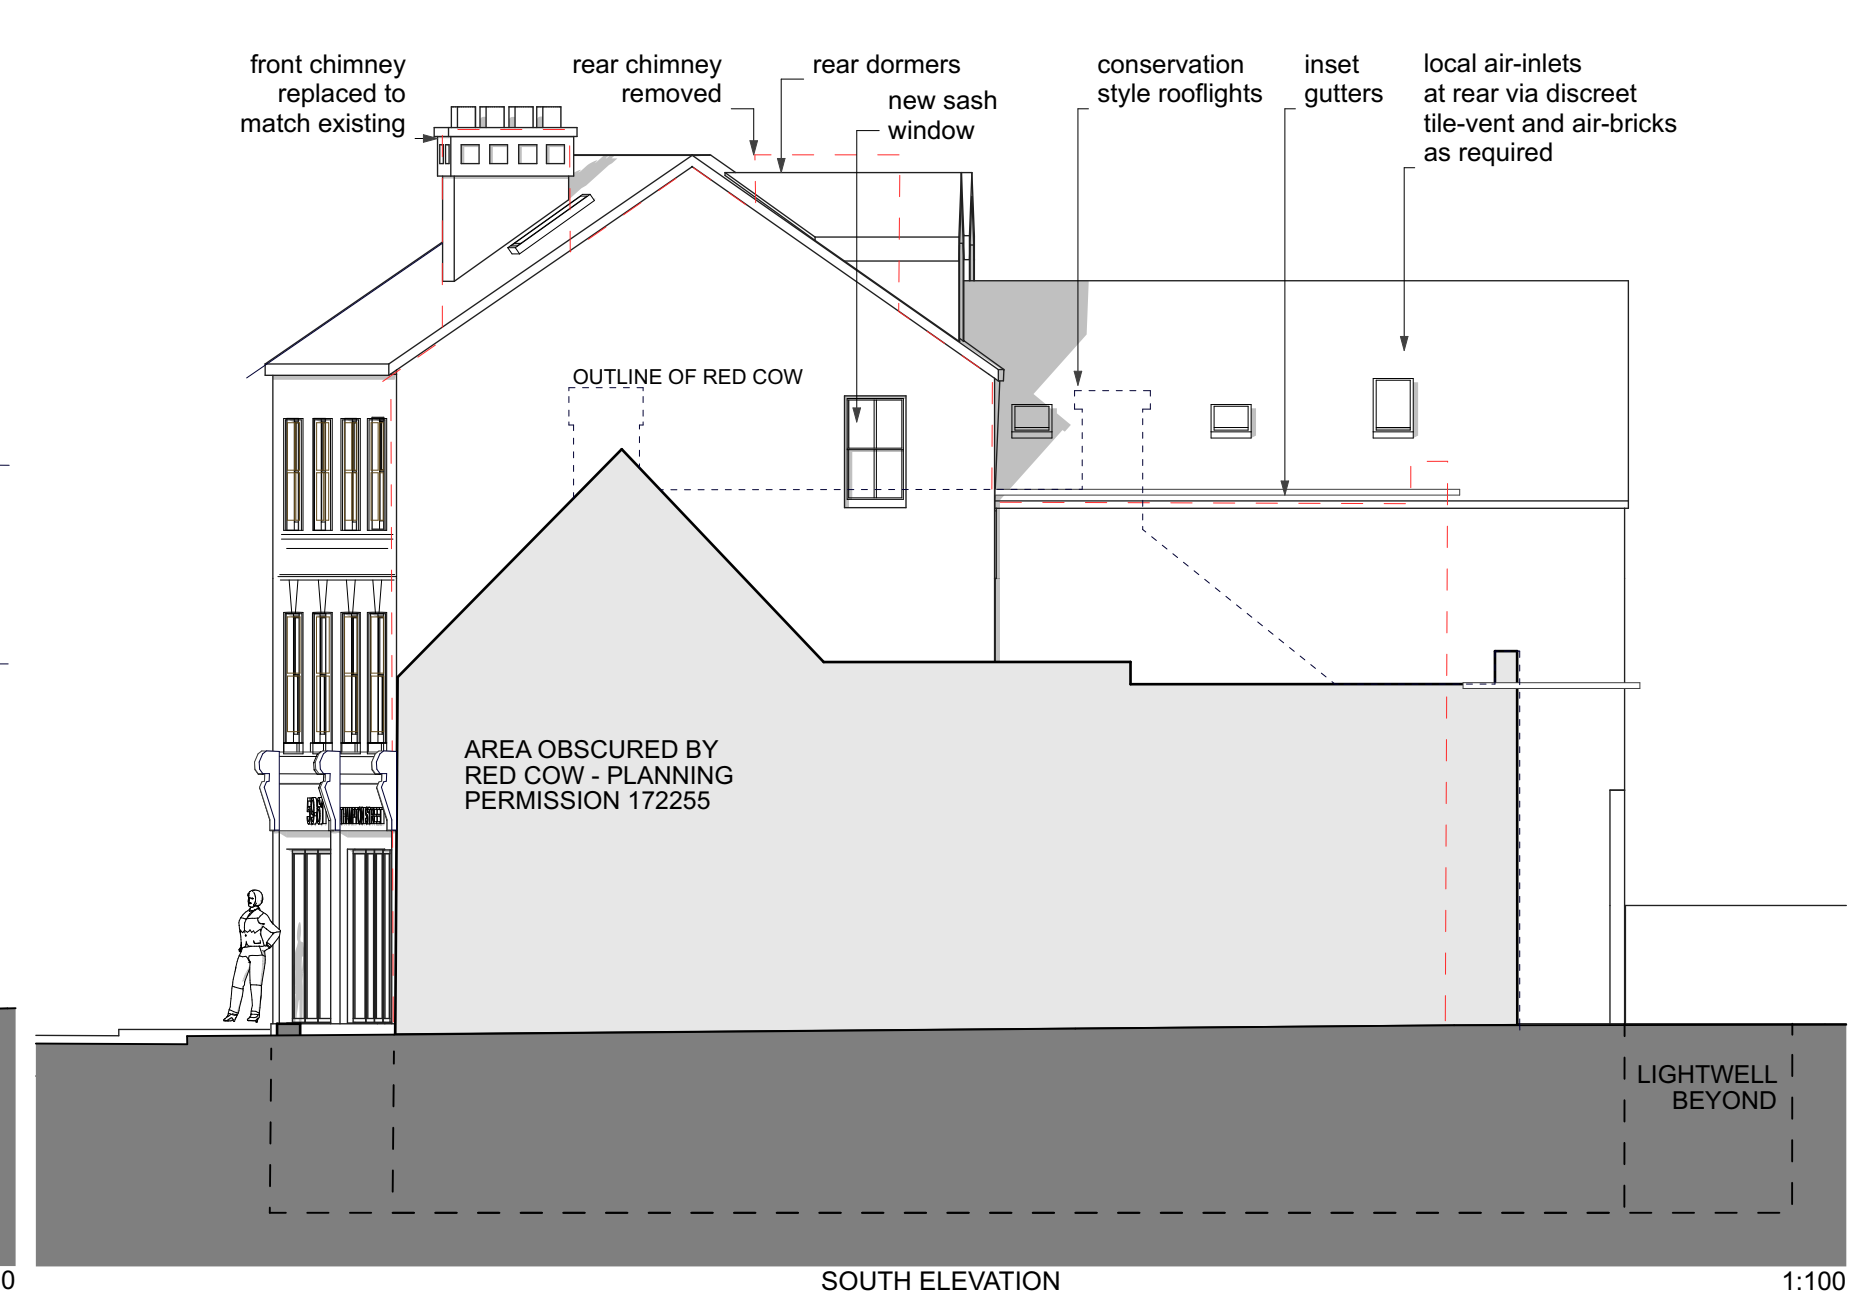
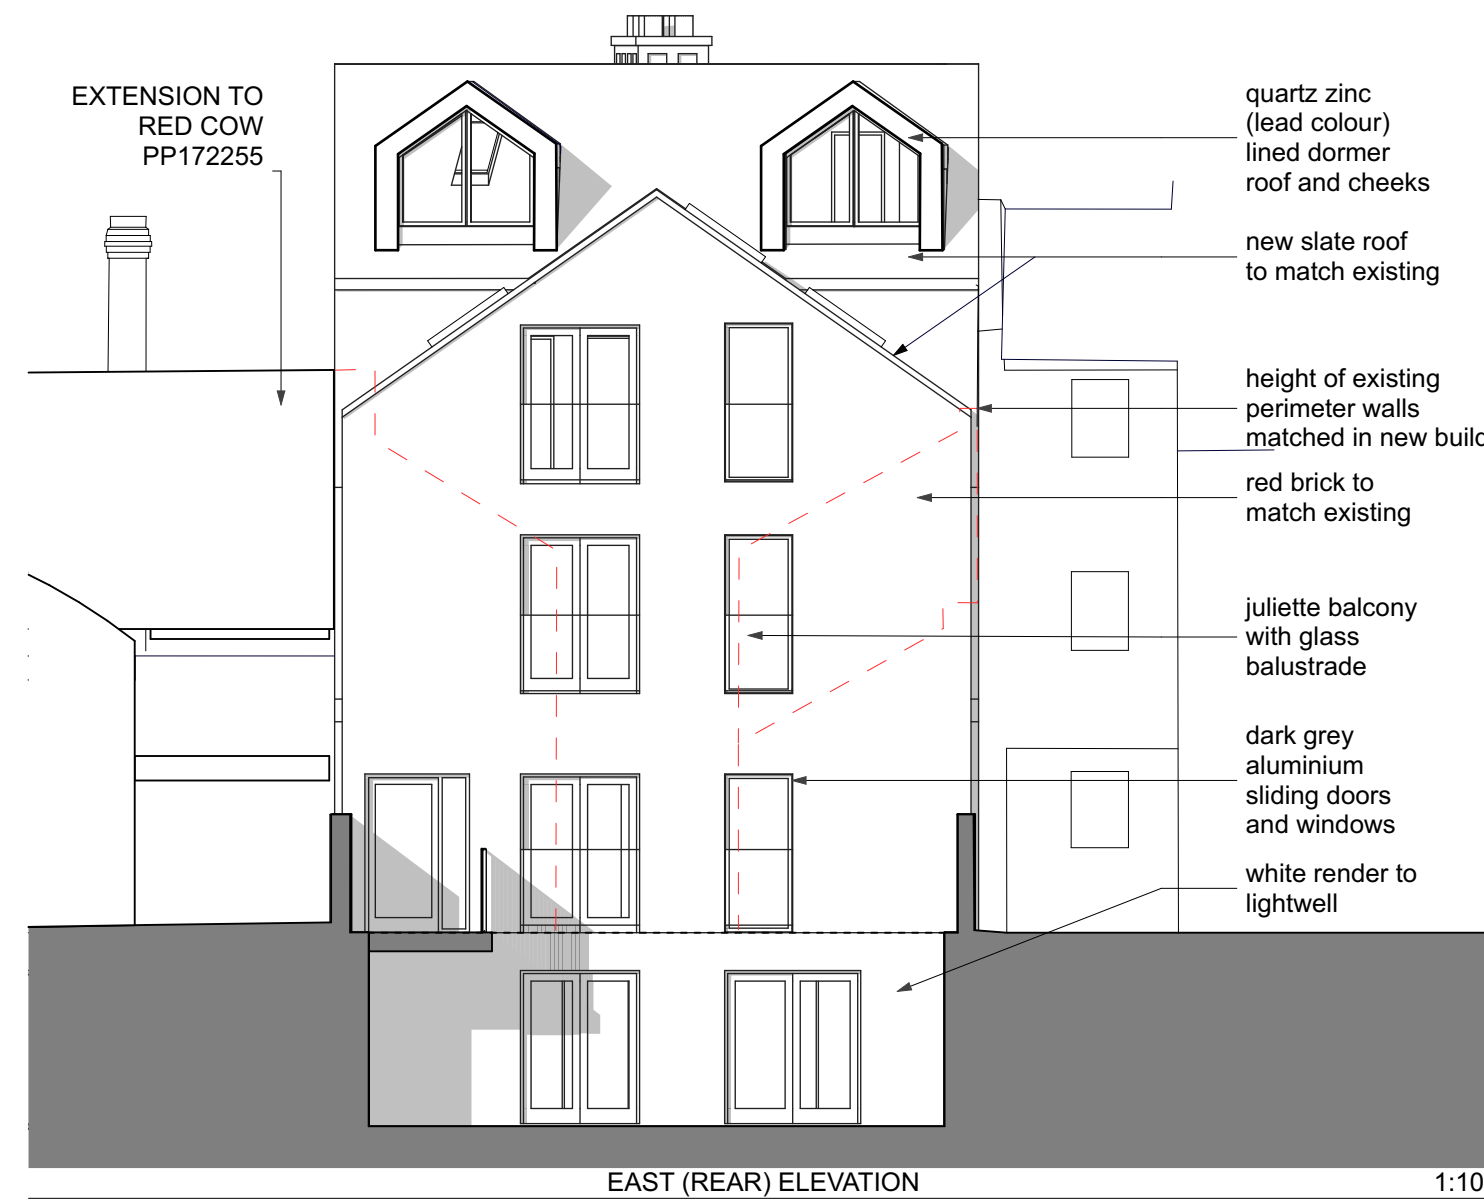
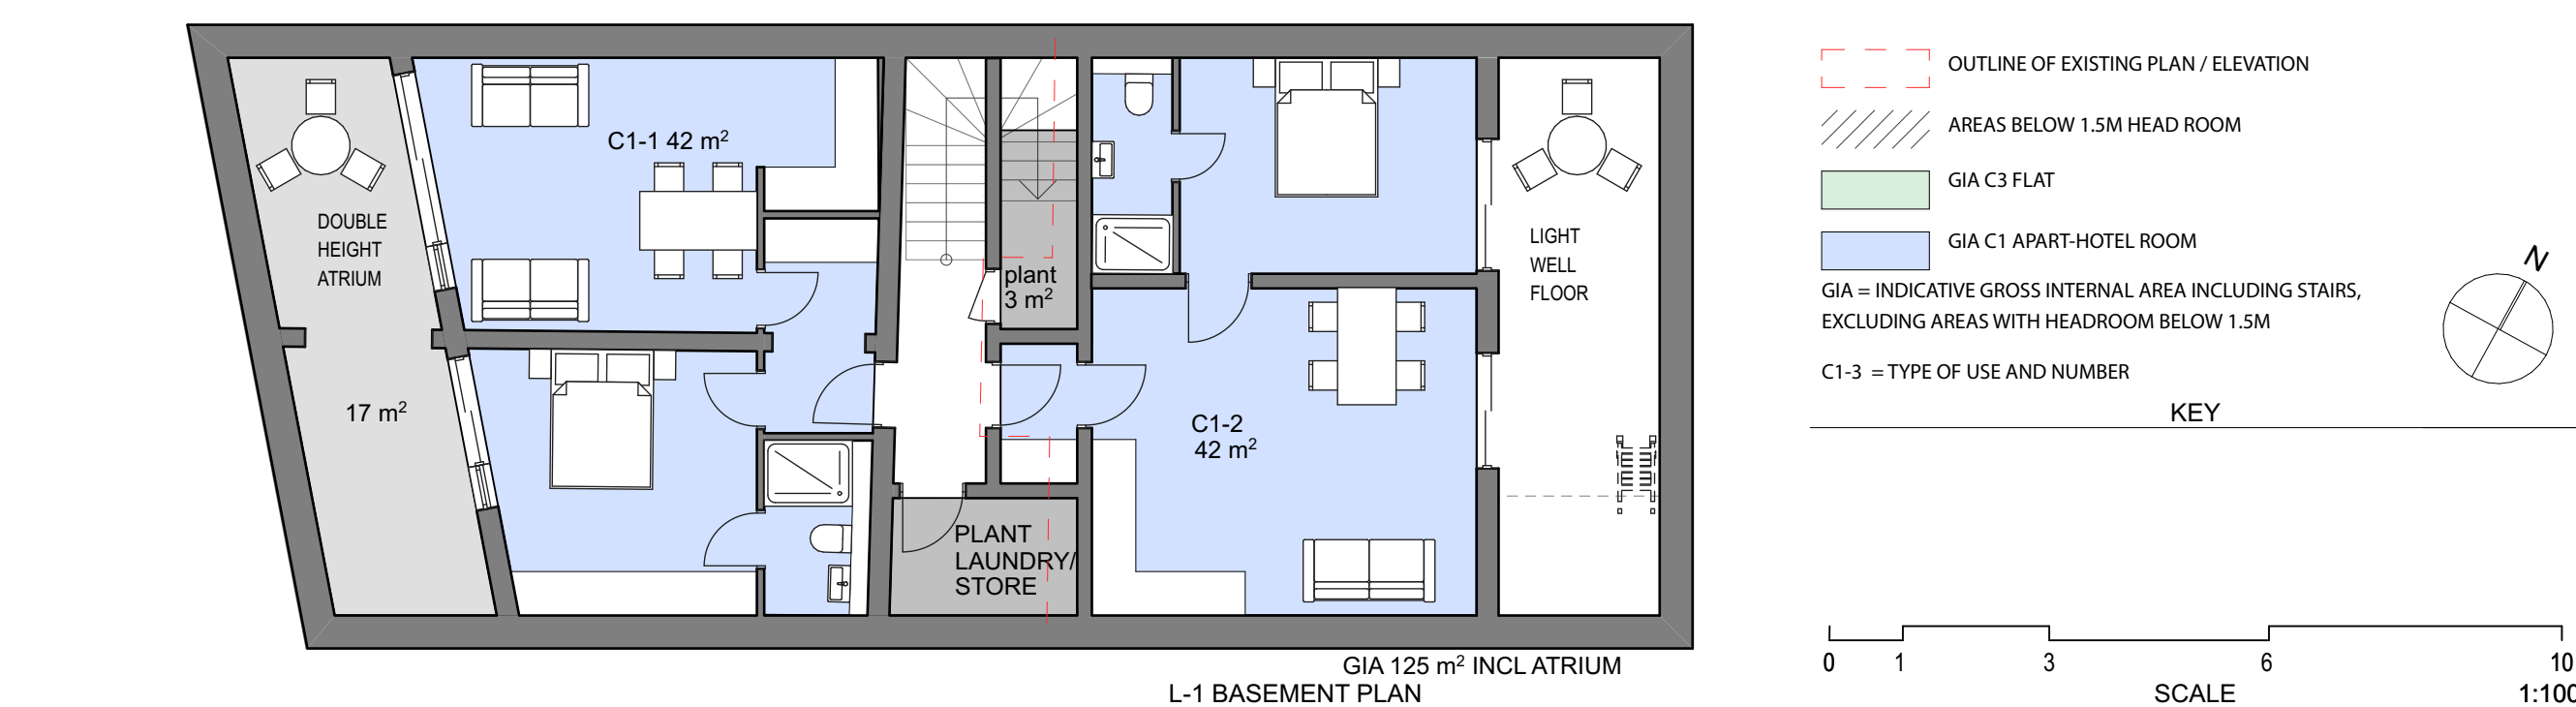
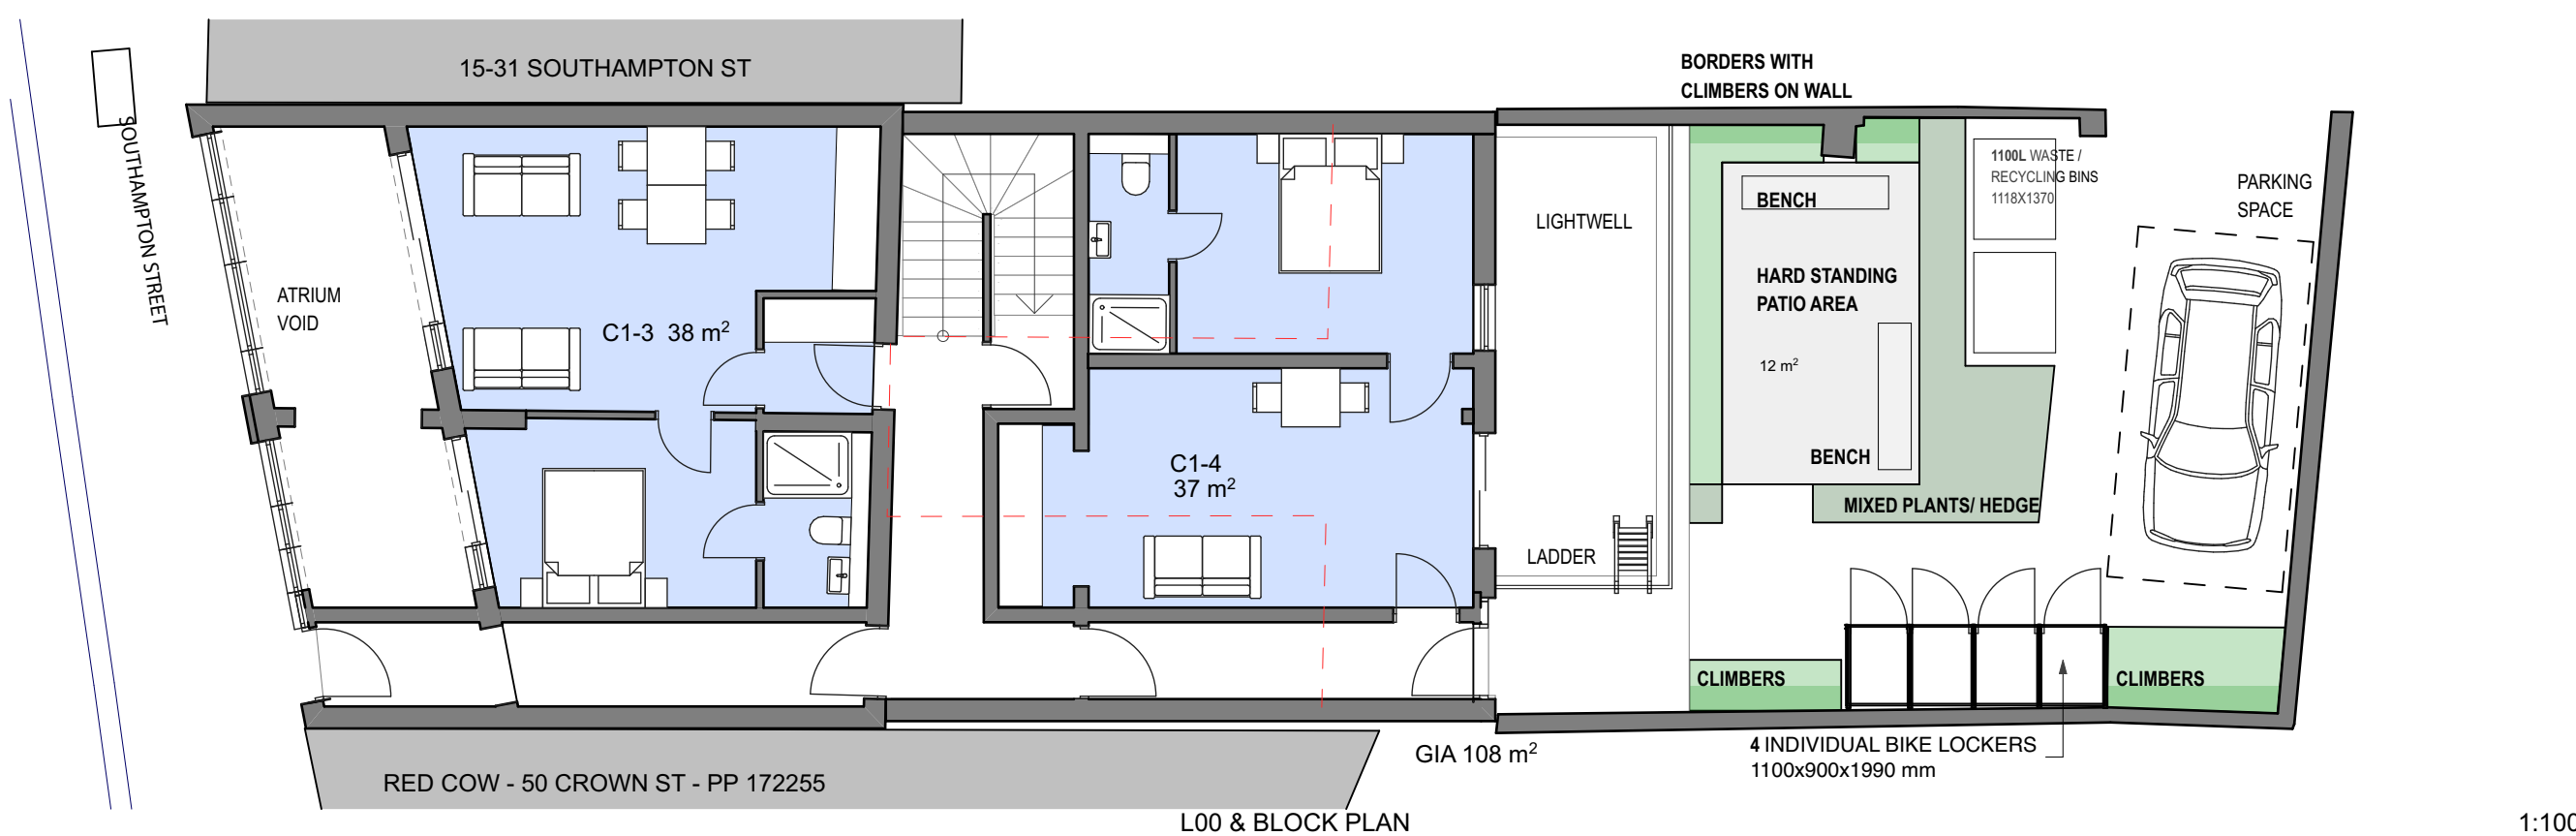
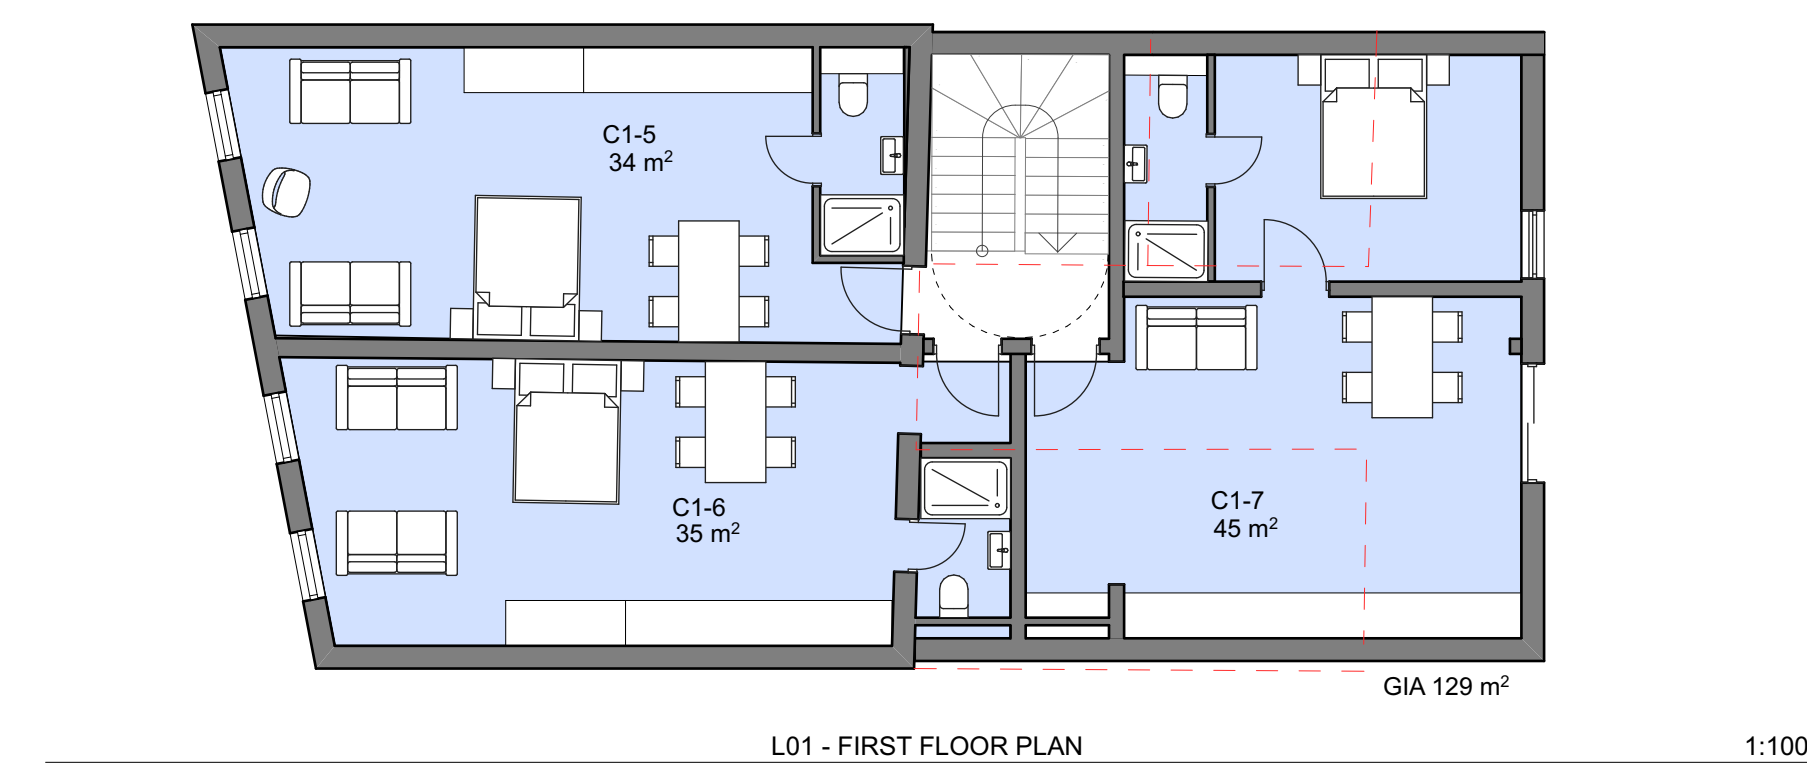
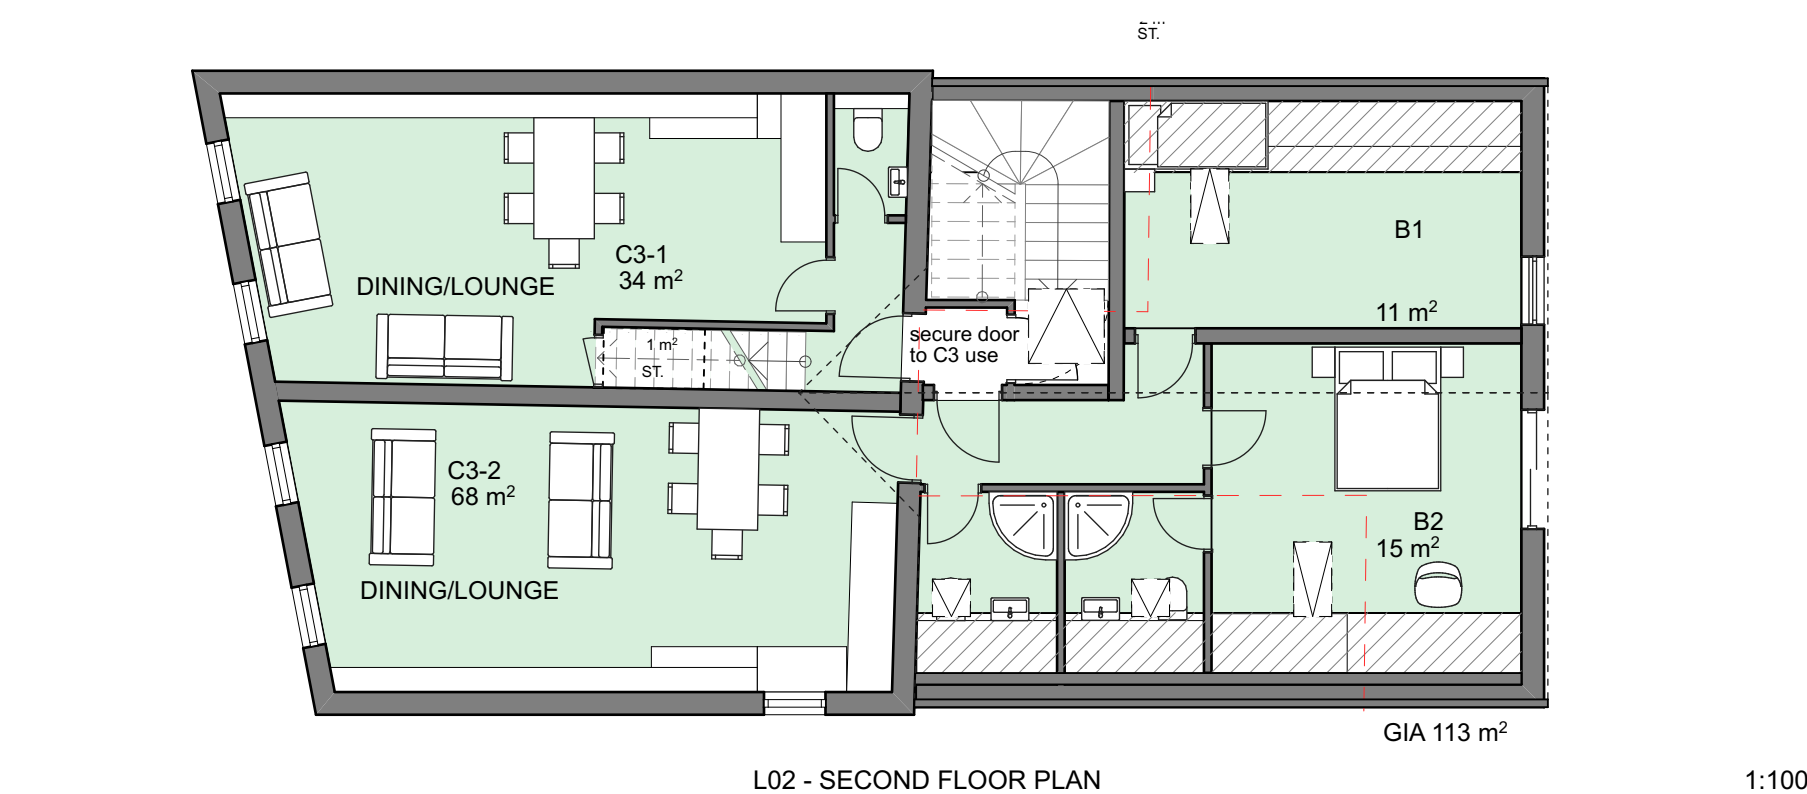


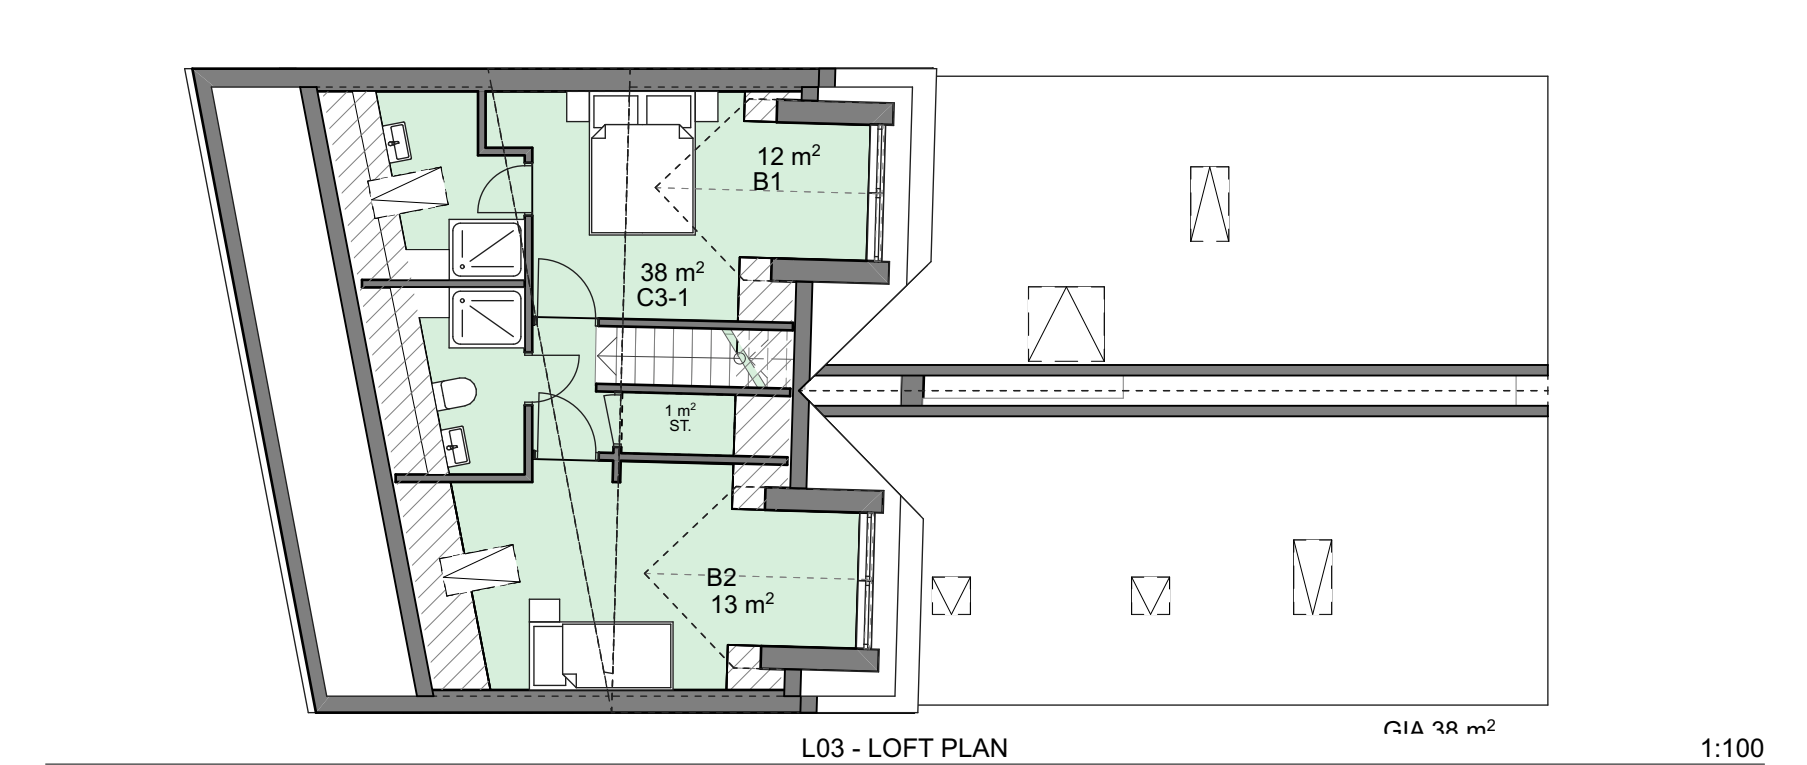

NOTES


NOT FOR CONSTRUCTION - THIS DRAWING IS FOR PLANNING ONLY

MEASURED SURVEY BY TERRAIN GEOMATICS

AREAS ARE INDICATIVE AND SUBJECT TO DESIGN DEVELOPMENT

GIA AREAS MEASURED INCLUDE STAIRS AND INTERNAL WALLS BUT EXCLUDE AREAS BELOW 1.5M HEAD HEIGHT

(C) COPYRIGHT HIVES ARCHITECTS LLP

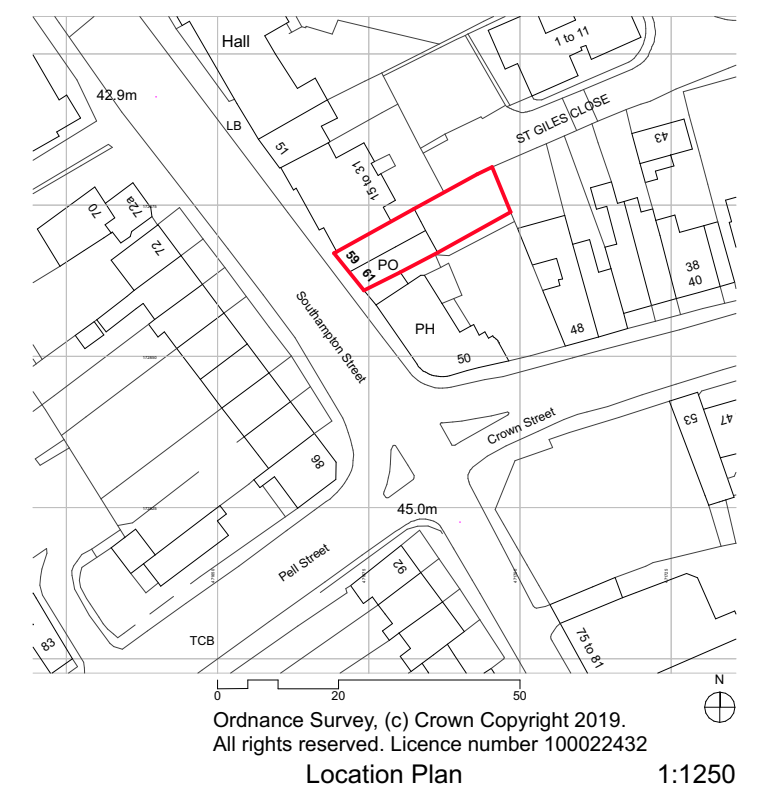

OUTLINE OF EXISTING PLAN / ELEVATION

KEY

P24 050520 PLANNING ISSUE

INTERNAL ATRIUM TO FRONT AND VARIOUS CHANGES INCLUDING AMENITY SPACE TREATMENT, FOLLOWING PLANNING OFFICER FEEDBACK

Revision History P- Preliminary C- Construction R- Record

Client:

FORBURY HOMES

Job title

59-61 Southampton Street

Reading,

RG1 2QP

Drawing title

Site & Block Plan,

Plans & Elevations

Scale of Drawing Size Date Drawn Checked

1:1250, 1:100 @ Jan 19 FM HW

A1

Status

Preliminary

Hives Architects LLP

29 Castle Street

Reading RG1 7SB

0118 9587331 0118 9509854

admin@hivesarchitects.co.uk

hives architects

Project: Drawing: Revision:

2759 020 P24