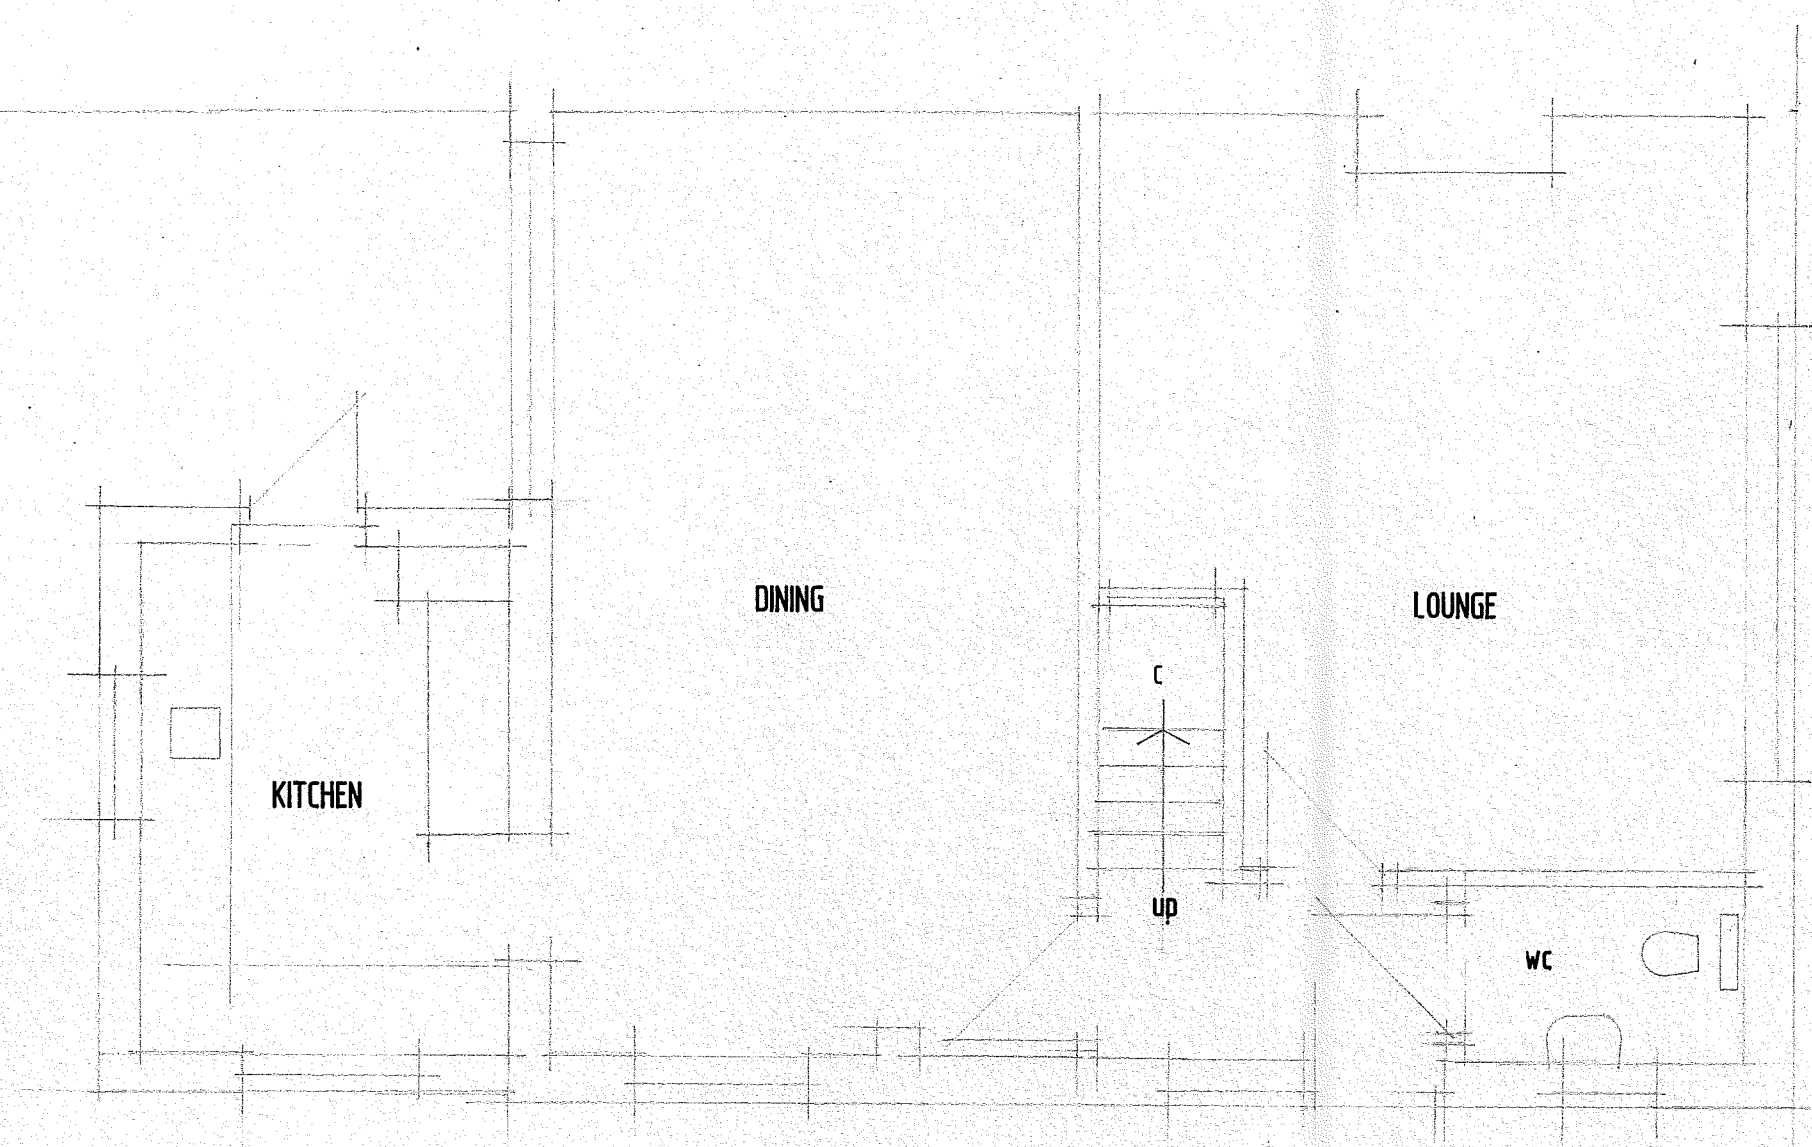


All dimensions to be checked on site and the Architect notified of any discrepancy before the work is put in hand. All Copyrights reserved.

Client:	
MR & MRS A TIPPER	
KEITH G HALSON RIBA	
Chartered Architect	
27 Ancastle Green	
Henley-on-Thames	
RG9 1TR	
Tel: 01491 414018	
Project:	
PROPOSED EXTENSIONS	
50 LEA CLOSE READING RG30 3NB	
Drawing:	
GROUND FLOOR PLAN AS EXISTING	
Scale:	Date:
1 : 50	MARCH 2020
Dwg.no:	Rev:
2020 : 2381 : A3 : E1	