


PAVEMENT

ROADWAY

PAVEMENT

EXISTING FRONT VIEW

SCALE 1:50

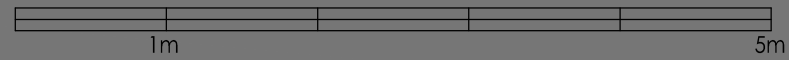


PAVEMENT

ROADWAY

PAVEMENT

EXISTING PLAN VIEW

SCALE 1:50

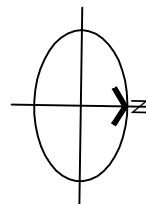

Rev: D / 16.04.2020 / General Revisions



6 Wrotham Business Park
Barnet, Herts
EN5 4SZ

t: 0208 275 1080
e: enquiries@planningconsent.com
w: www.planningconsent.com

Drawing Title:
**Existing Plan and
Elevation**

Project:
**Planning Application
Proposed new gates**

Location:
**Dukesbridge House,
Reading, RG1 4SA**

Scale: 1:50@A3

Drwn: srt

Date: March 2020

Drawing No:

5016 PA 03 D

Copyright and design right held by Stuart Henley & Partners Ltd. No unauthorised reproduction permitted.