

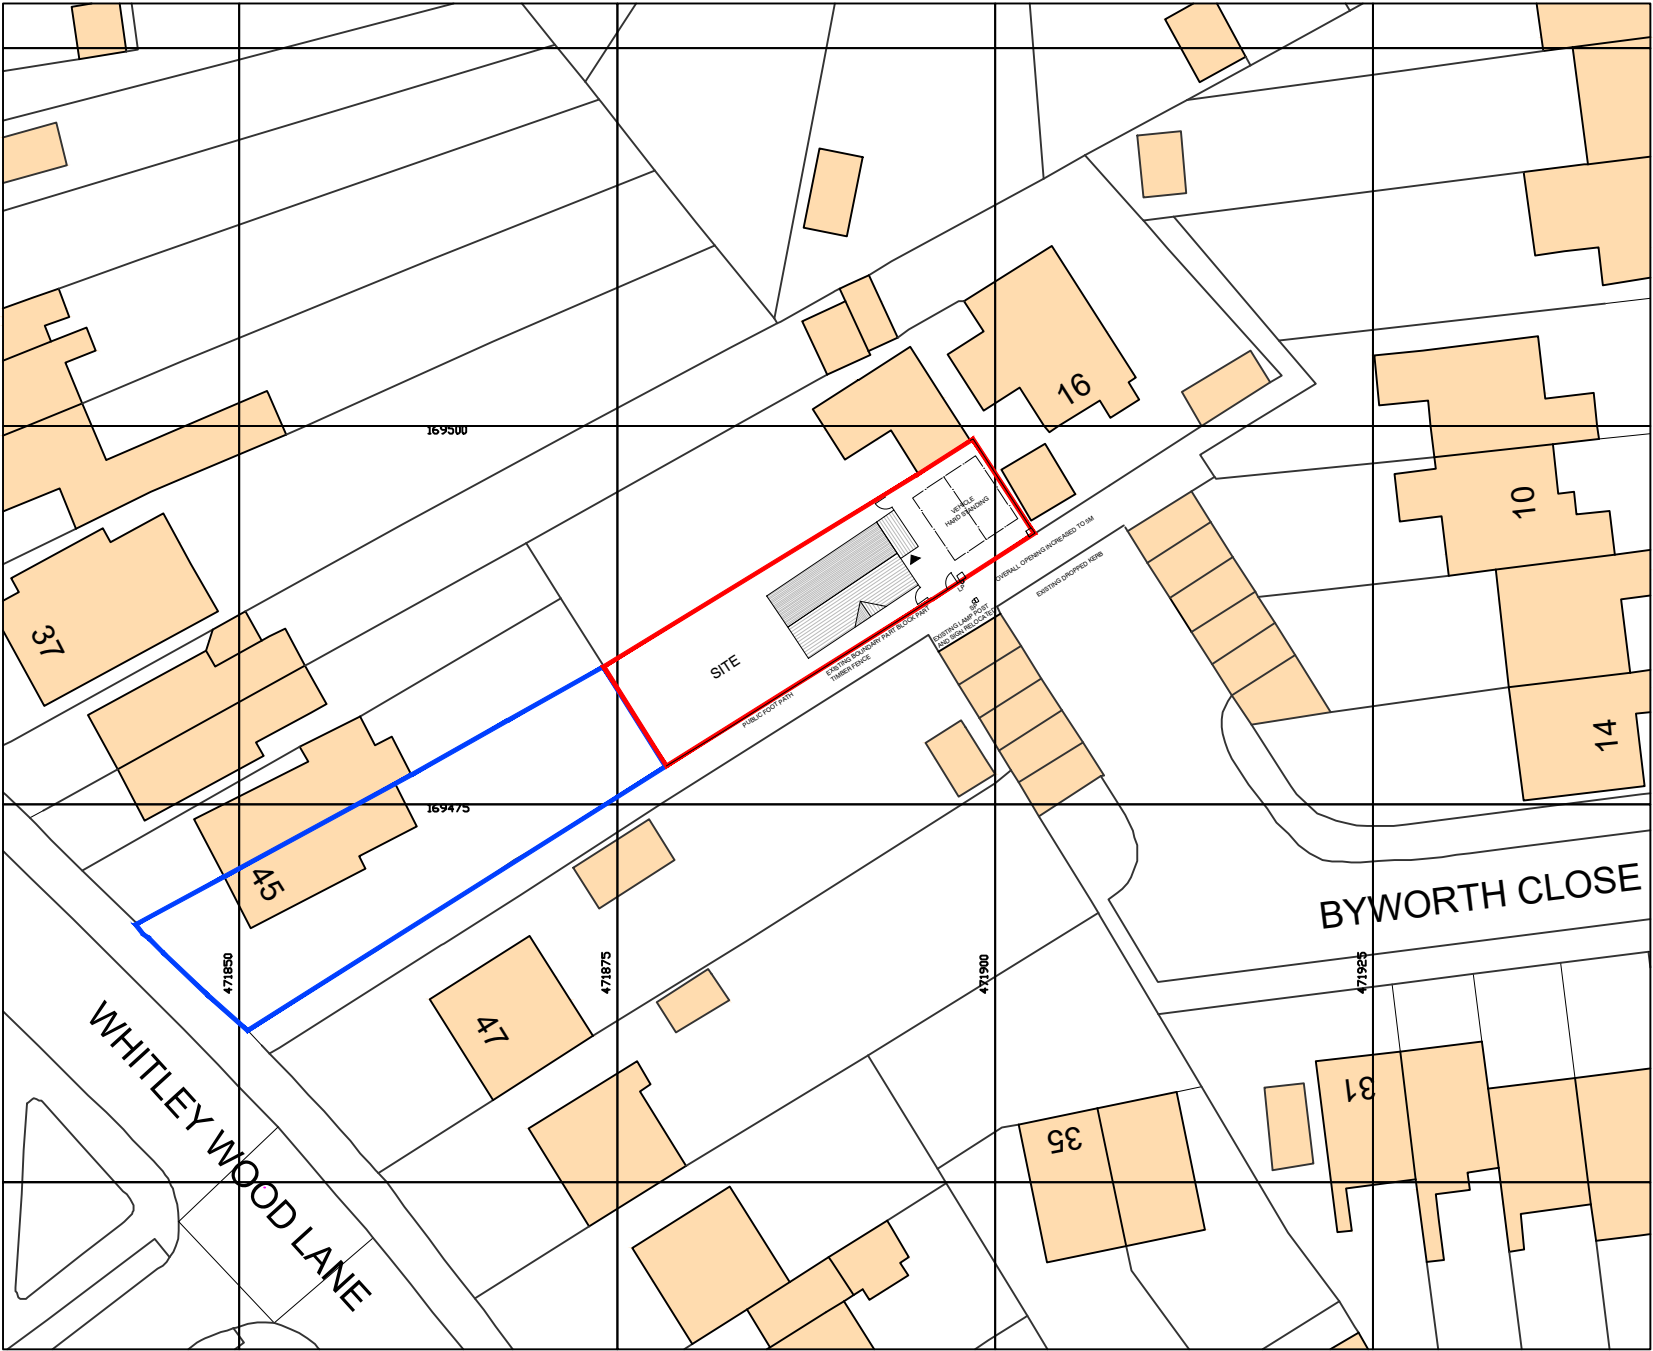



All dimensions are to be checked on site before work commences.
Figured dimensions to be taken in preference to scaled dimensions.
If in doubt please ask.
© Copyright reserved.

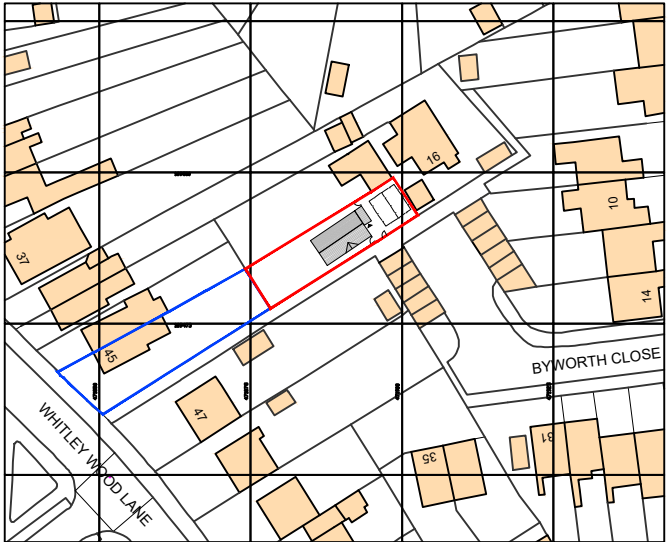


Block Plan 1:500 @ A3

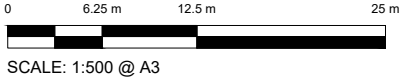

Location Plan 1:1250 @ A3

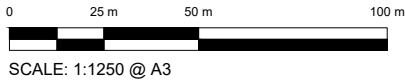

NORTH

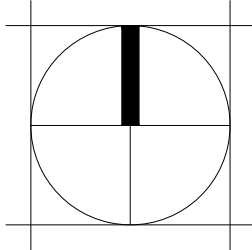

A	First Issue	19.07.17	CM
Rev	Notes	Date	Initial
Status			
PLANNING			
robert rigby architects			
			
42 Portman Road, Reading, Berks RG30 1EA			
Telephone: 0118 95770 10			
Fax: 0118 95770 19			
E-Mail: enquiries@rigbyarchitects.com			
Project:			
Land to Rear of 45 Whitley Wood Lane			
Byworth Close,			
Whitley, Reading			
Berks RG2 8SH			
Client			
Mr K Darville			
Drawing Title:			
PROPOSED LOCATION PLAN & BLOCK PLAN			
Scale:	NTS	Dwg. No.:	Rev.:
		1709-300	A
Drawn by:	CM		
Date:	MAY 2017		