
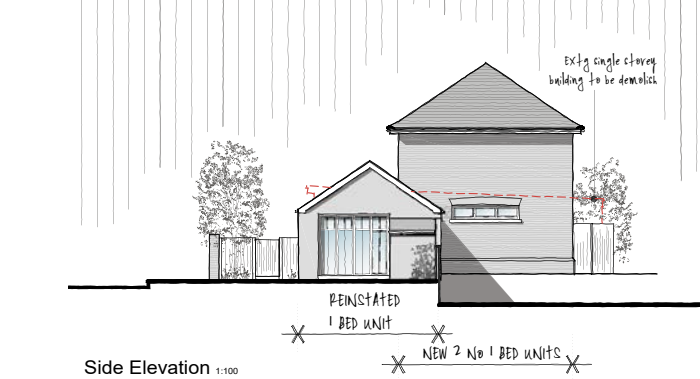
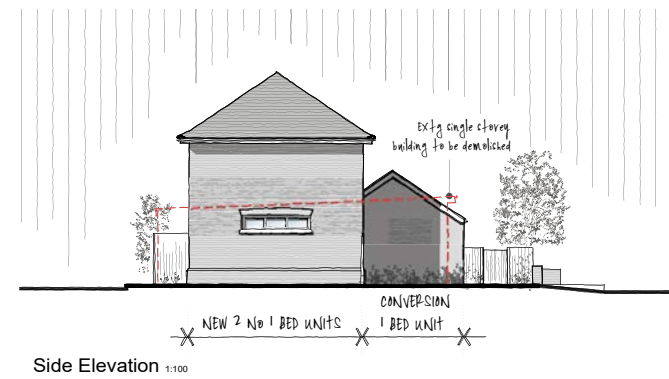
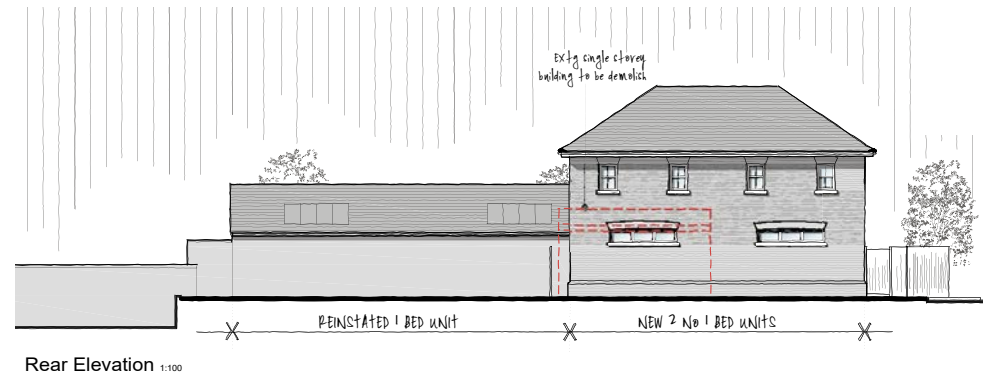


Planning History



There have been two planning application for the applicant site as follows:

- Application No. 180350 was granted gull planning permission on 07th Nov-2018 for "Conversion of existing building to a 1-bed unit and the erection of a new two storey building comprising 2 X 1-bed units with associated car parking and cycle storage on land to the R/O of 86 Southampton Street, Reading. Re-submission of application 162204."
- Application No. 162204 was refused planning permission due to absence of a S106 agreement.

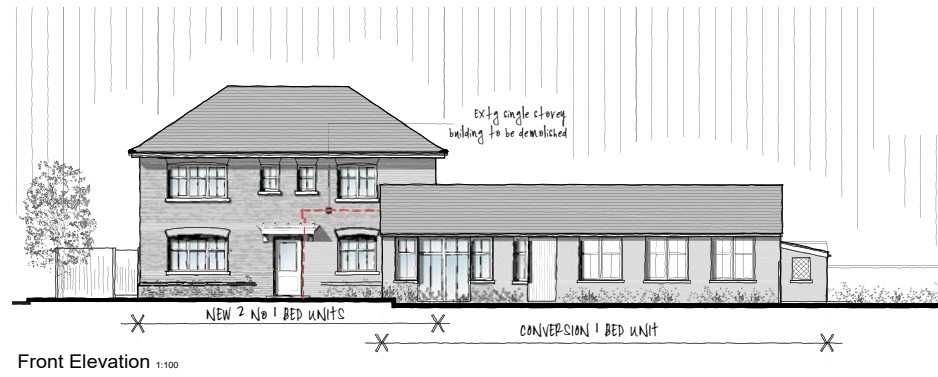

Elevations

Elevations

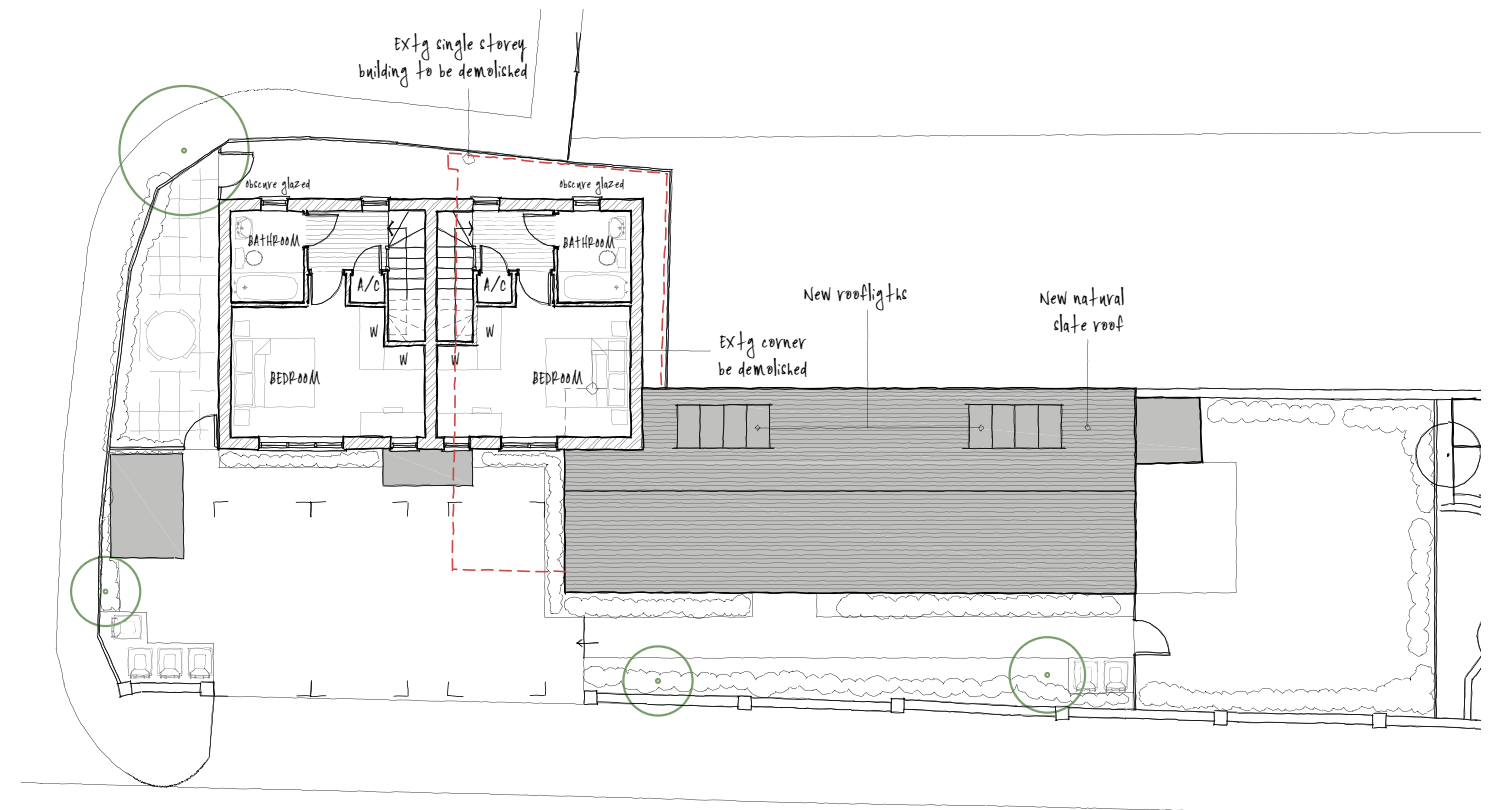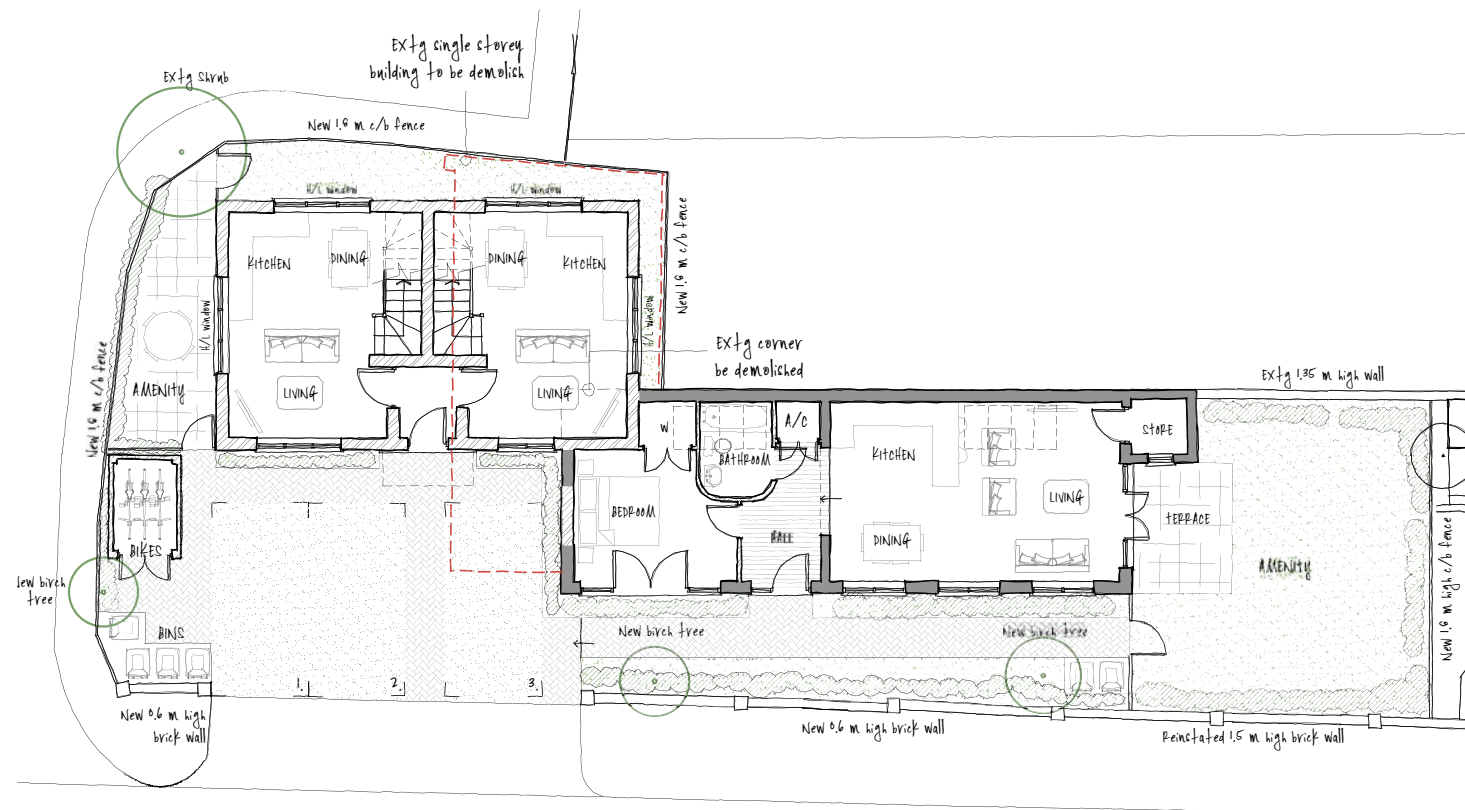

Ground Floor Plan

First Floor Plan