


General

This drawing is to be read in conjunction with Sedgwick standard contract documentation and all other relevant documents, unless alternative arrangements have been agreed with the Contract Administrator.

Do not scale this drawing, except for Planning purposes. The Contractor shall check all dimensions and levels on site prior to demolition of the existing structure. Any discrepancies shall be notified immediately to the Contract Administrator and the Design Engineer. All dimensions shown include finishes.

Layout of the works is to remain unaltered unless otherwise agreed with the Contract Administrator and the Design Engineer.

All materials to be fit for purpose and all works, whether specified or implied, to be in accordance with current Building Regulations, British Standards, Codes of Practice and accepted good building practice.

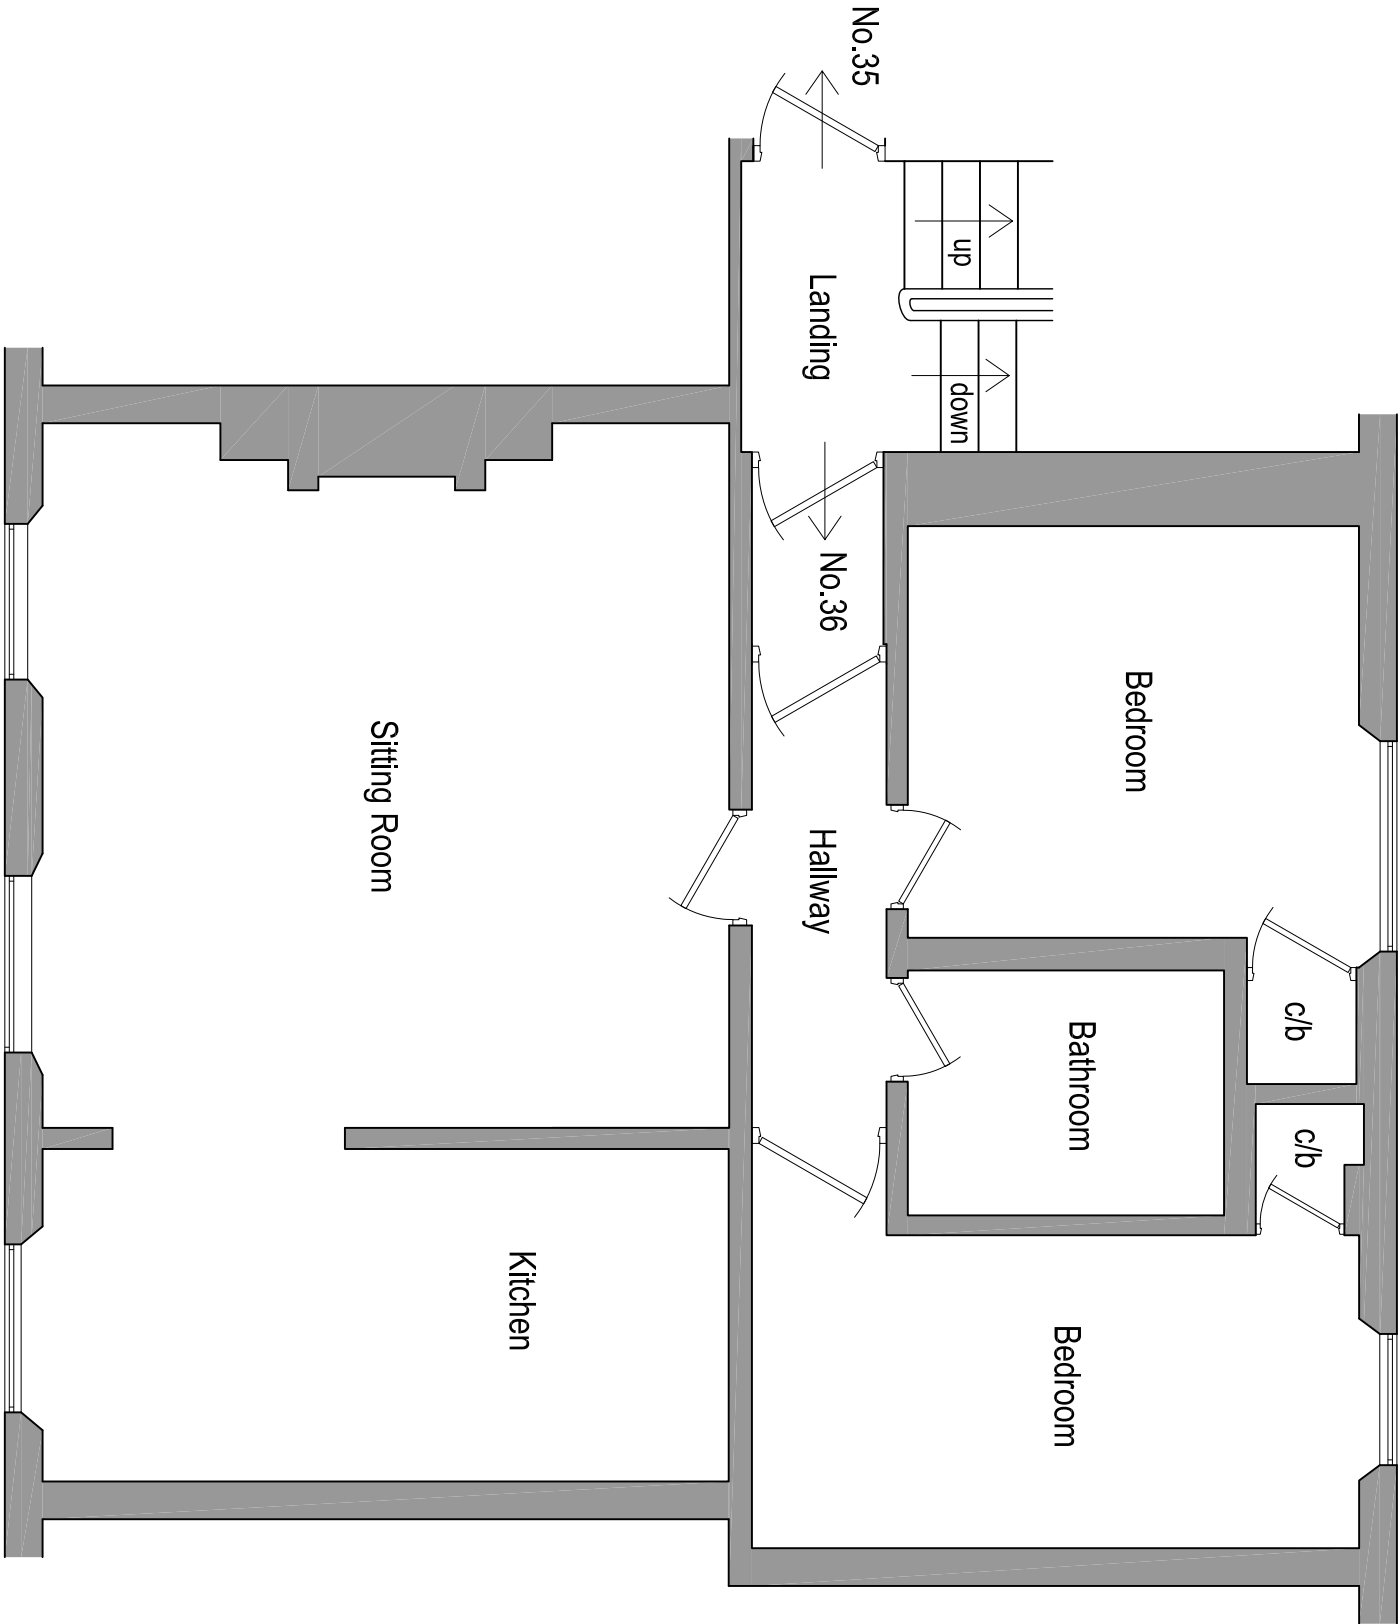

Existing Layout Plan

REV	DRAWN	DATE	DESCRIPTION		
sedgwick Repair Solutions Design Office, Solent House, 1460 Parkway, Whiteley, Hampshire PO15 7AF					
JOB ID Albion Place					
SITE ADDRESS 36 Albion Terrace London Road Reading RG1 5BG					
PROJECT Restoration Following Water Damage.					
DRAWING TITLE Layout Plan					
INITIAL DRG DATE February 2020		DRAWN BY HD			
SCALE 1:50		DRG SIZE A3			
REFERENCE 8756664		DRG No.		101	
				Rev.	