

Copyright in design and this drawing is the property of Resi.

Reproduction in whole or in part is forbidden without written sanction of Resi.

All dimensions to be cross-checked on site prior to completing a Building Regulations package, structural engineering, the party wall process and construction.

Print to scale (as actual size)

NOTES

Revision

Rev	Notes	Date
V1	Planning Issue	16/03/2020

KEY

	Boundary lines
	Proposed walls
	Proposed beam
	Existing walls
	Proposed drainage
	Existing removed
	1.8m head height
	Proposed rooflight
	1.5m head height

JOB TITLE

Proposed ground floor wraparound extension and all associated works at 15 Priest Hill

STATUS

Planning

DRAWING TITLE

Existing Block Plan

CLIENT

Robert Marshall

SCALE

1:200 at A3

DRAWN

CZ


DATE

March 2020

CHECKED

SI

DRAWING NO. 19656 - 401 - 01

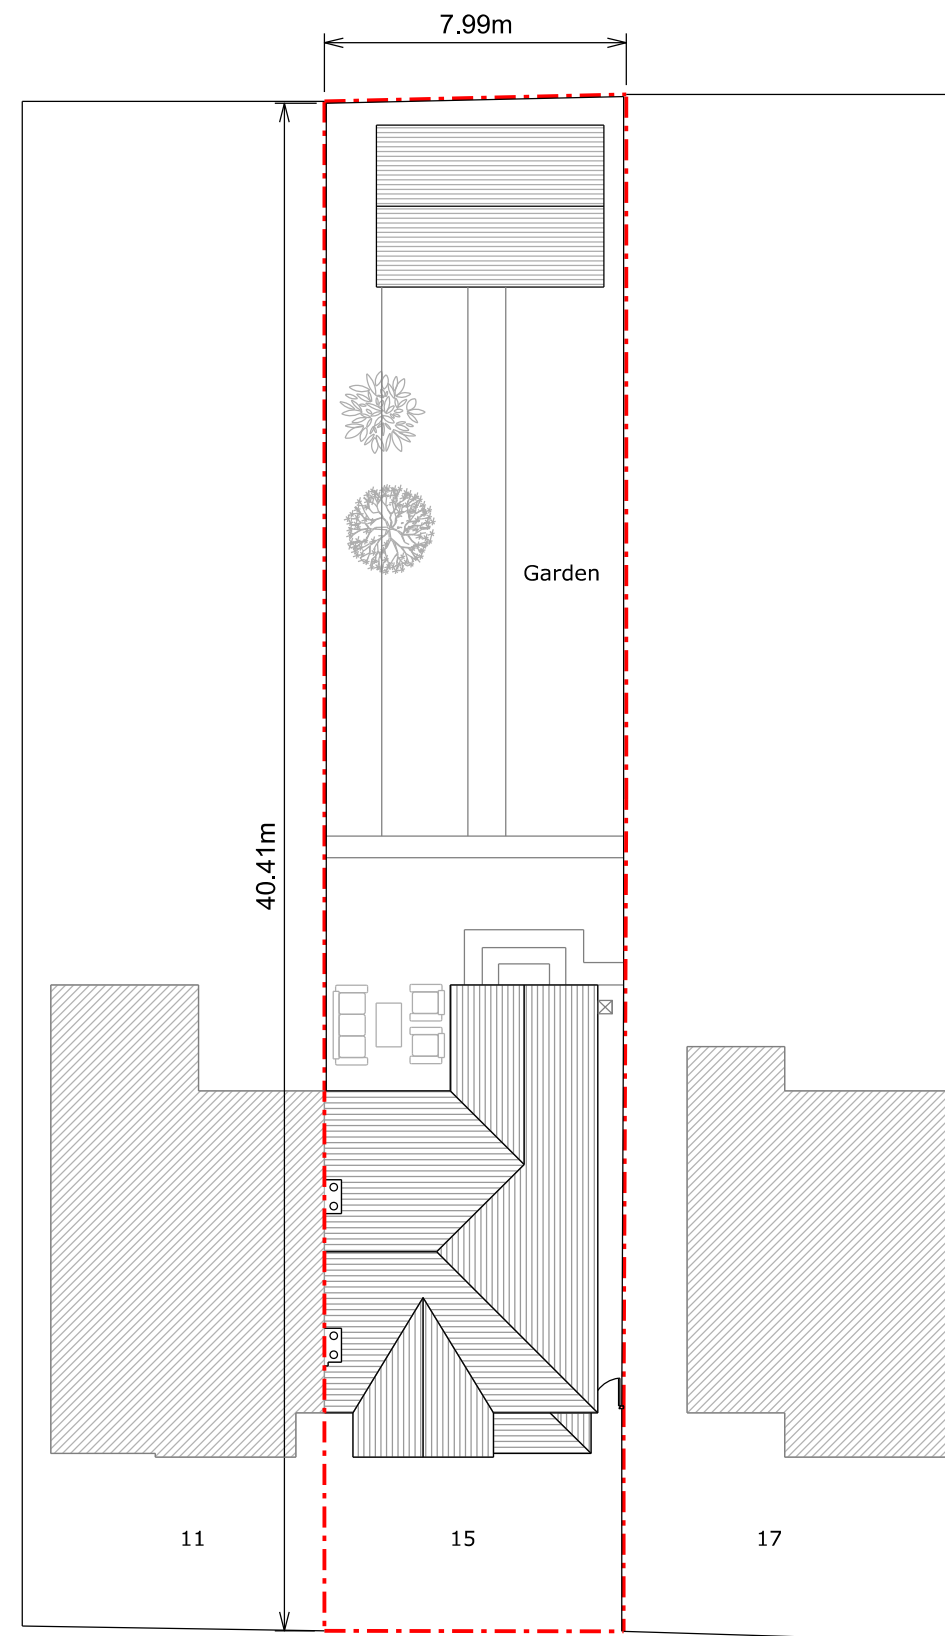

Existing Block Plan

