


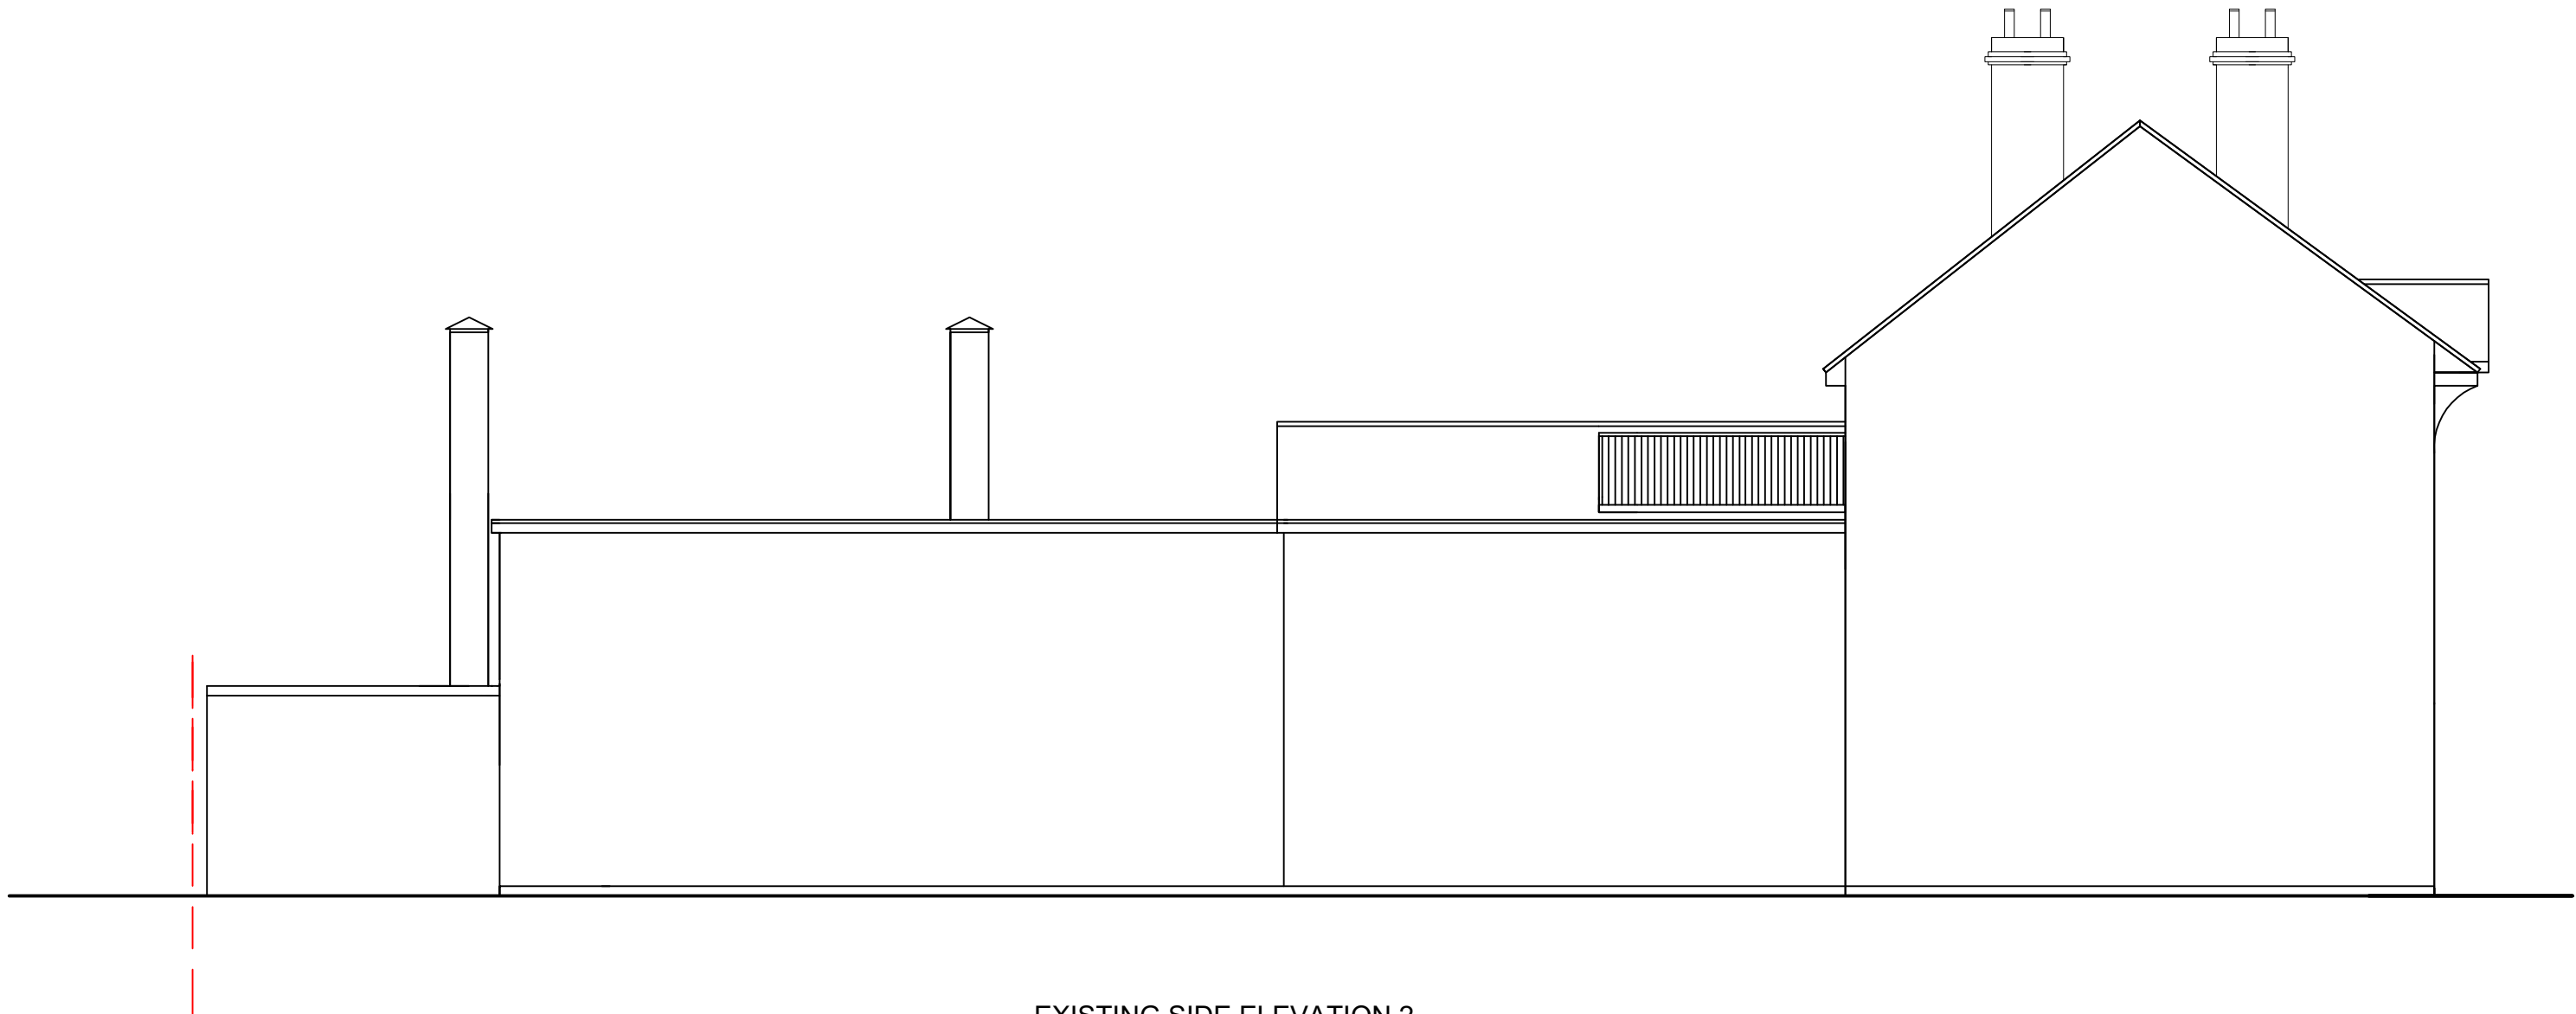

SCALE - 1 : 100.



M C S DESIGN Architectural Services Millennium Creative Services Design 53 Westmead, Windsor, SL4 3NN	mob: 07989319224 tel: 01753 869117 fax: 01753 869117 www.mcsdesignservices.co.uk email: info@mcsdesignservices.co.uk	client MR. YOUSAF BHATTI	site 533 OXFORD ROAD, READING, RG30 1HJ.	project CONVERSION OF EXISTING CLUB HOUSE (CLASS USE SUI GENERIS) INTO 3X2 BEDROOM SELF CONTAINED FLATS (CLASS USE C3)	title EXISTING SIDE ELEVATION 2	status FULL PLANNING APPLICATION	scale 1:100 @ A3	drawn Kaleem Janjua B.Arch.	
						drawing number BHATTI/PLAN/006	date 15th April 2020	revision	