




Datum: 48.00m.
Elevation 1.

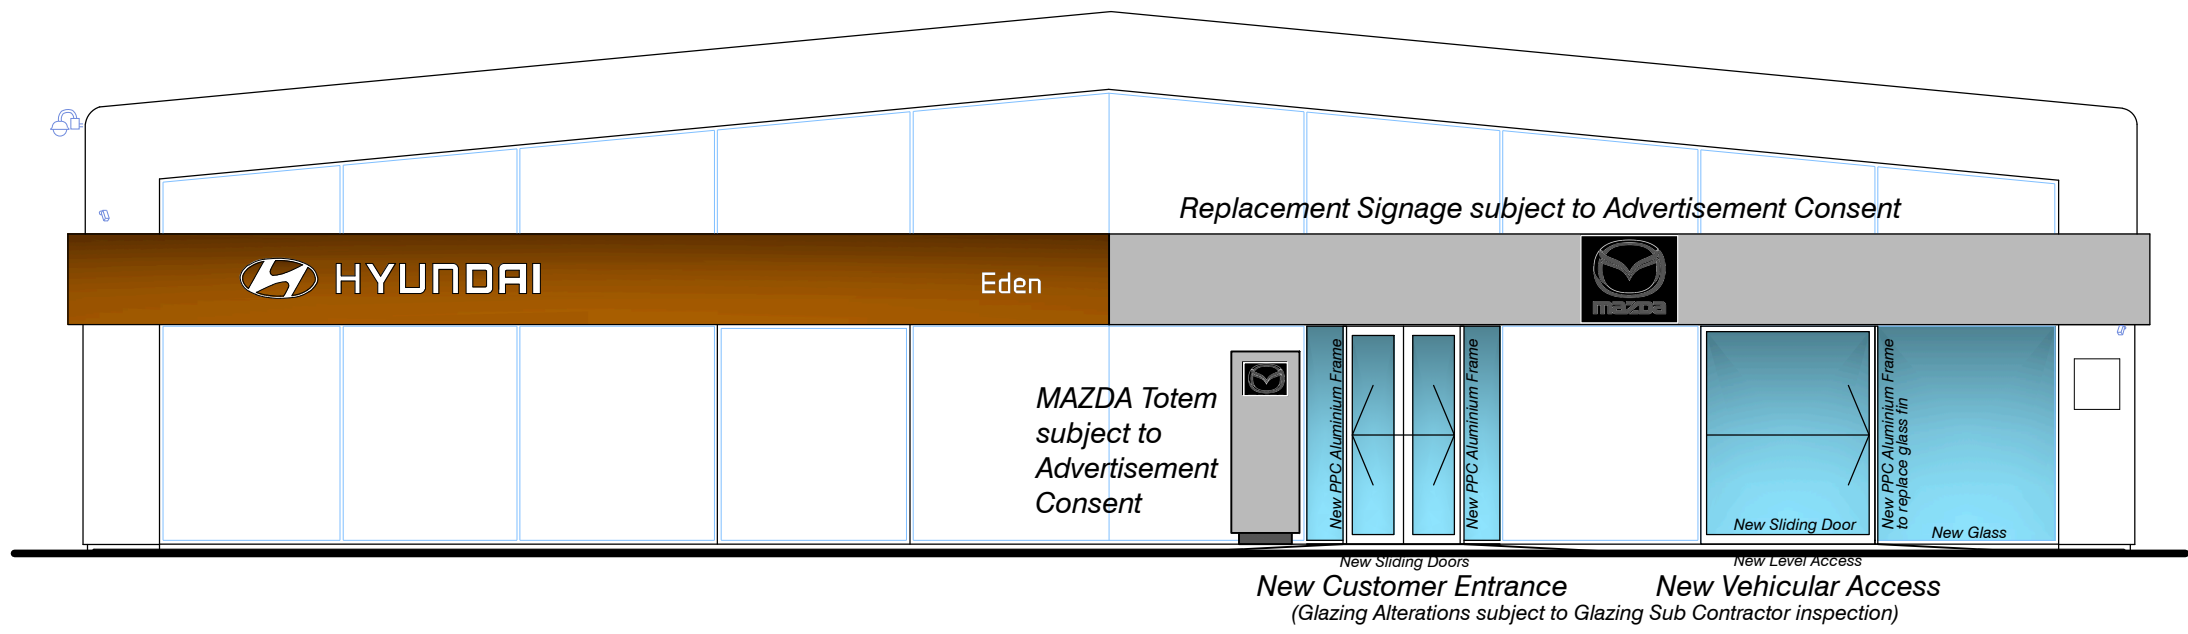

Datum: 48.00m.
Elevation 2.

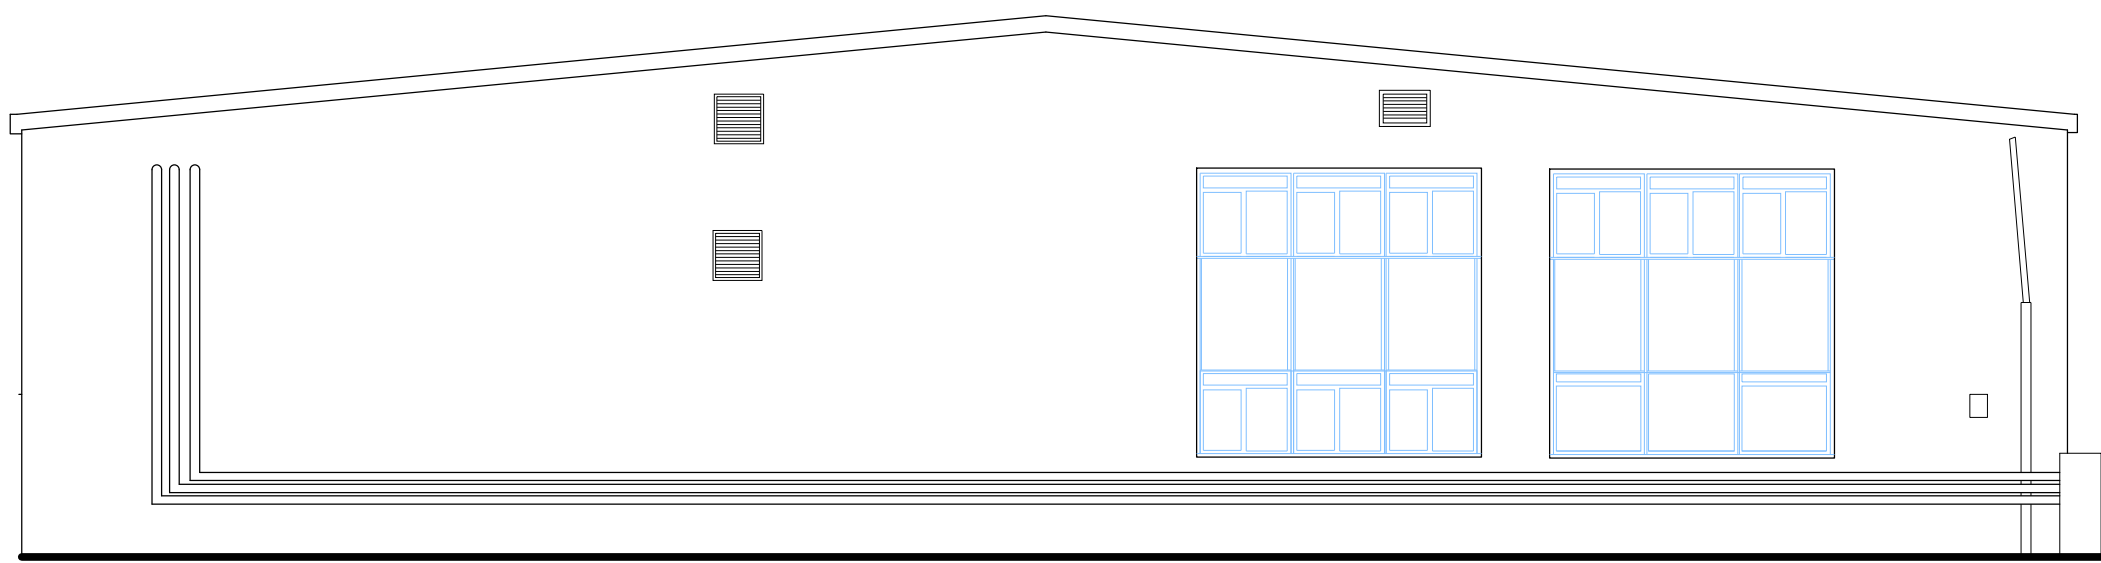



Datum: 48.00m.
Elevation 4.

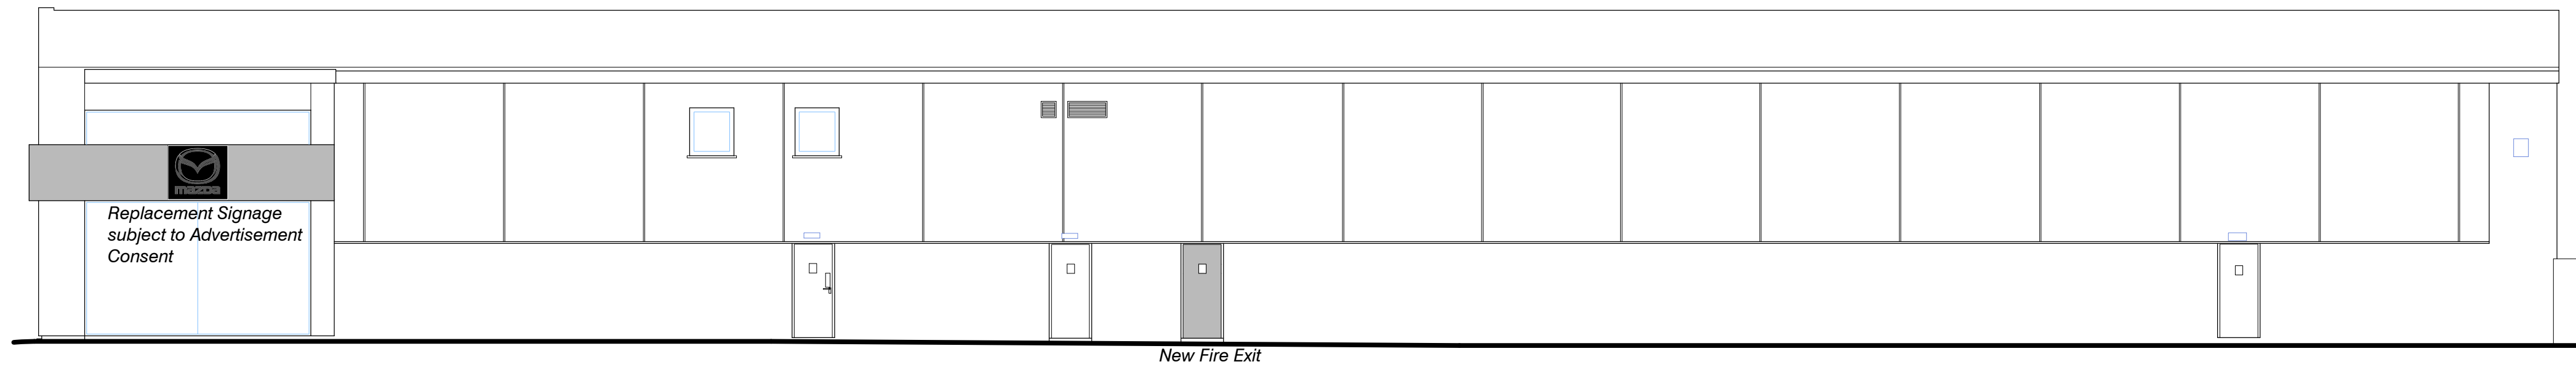

Datum: 48.00m.
Elevation 3.

DISCLAIMER NOTES:
DRAWING SUBJECT TO FOLLOWING CONDITIONS:

SITE LEVEL SURVEY
MEASURED BUILDING SURVEY
CONFIRMATION OF LEGAL BOUNDARY & EASEMENTS
GROUND INVESTIGATION BY OTHERS
STATUTORY AUTHORITY SERVICES INVESTIGATION
PLANNING AUTHORITY COMMENTS/ APPROVAL
HIGHWAY AUTHORITY COMMENTS/ APPROVAL
CONSERVATION OFFICER COMMENTS/ APPROVAL
FLOOD RISK ASSESSMENT
PARTY WALL ACT 1996

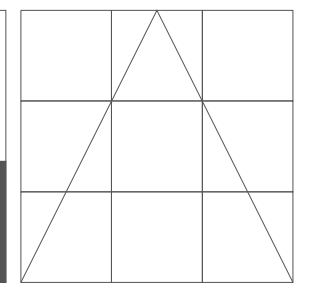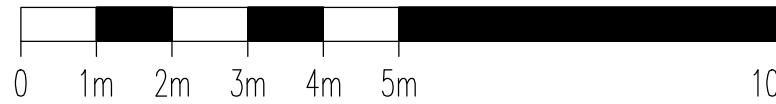

Spaces Northgate House
2nd & 3rd Floors, Northgate House
Upper Borough Walls, Bath, BA1 1RG, England.
T: 07903 073451
E: studio@axonarchitects.co.uk
W: www.axonarchitects.co.uk

CLIENT		
EDEN Motor Group		
PROJECT		
Proposed Alterations to existing Dealership for the provision of Hyundai & Mazda Showroom Rose Klin Lane, Reading		
STATUS		DATE
Planning		24-03-2020
DRAWN		CHECKED
Greenhatch / nj		nja
DRAWING		SCALE
Proposed Elevations		1:100
DRAWING No.		REVISION
191403-PL06		B