




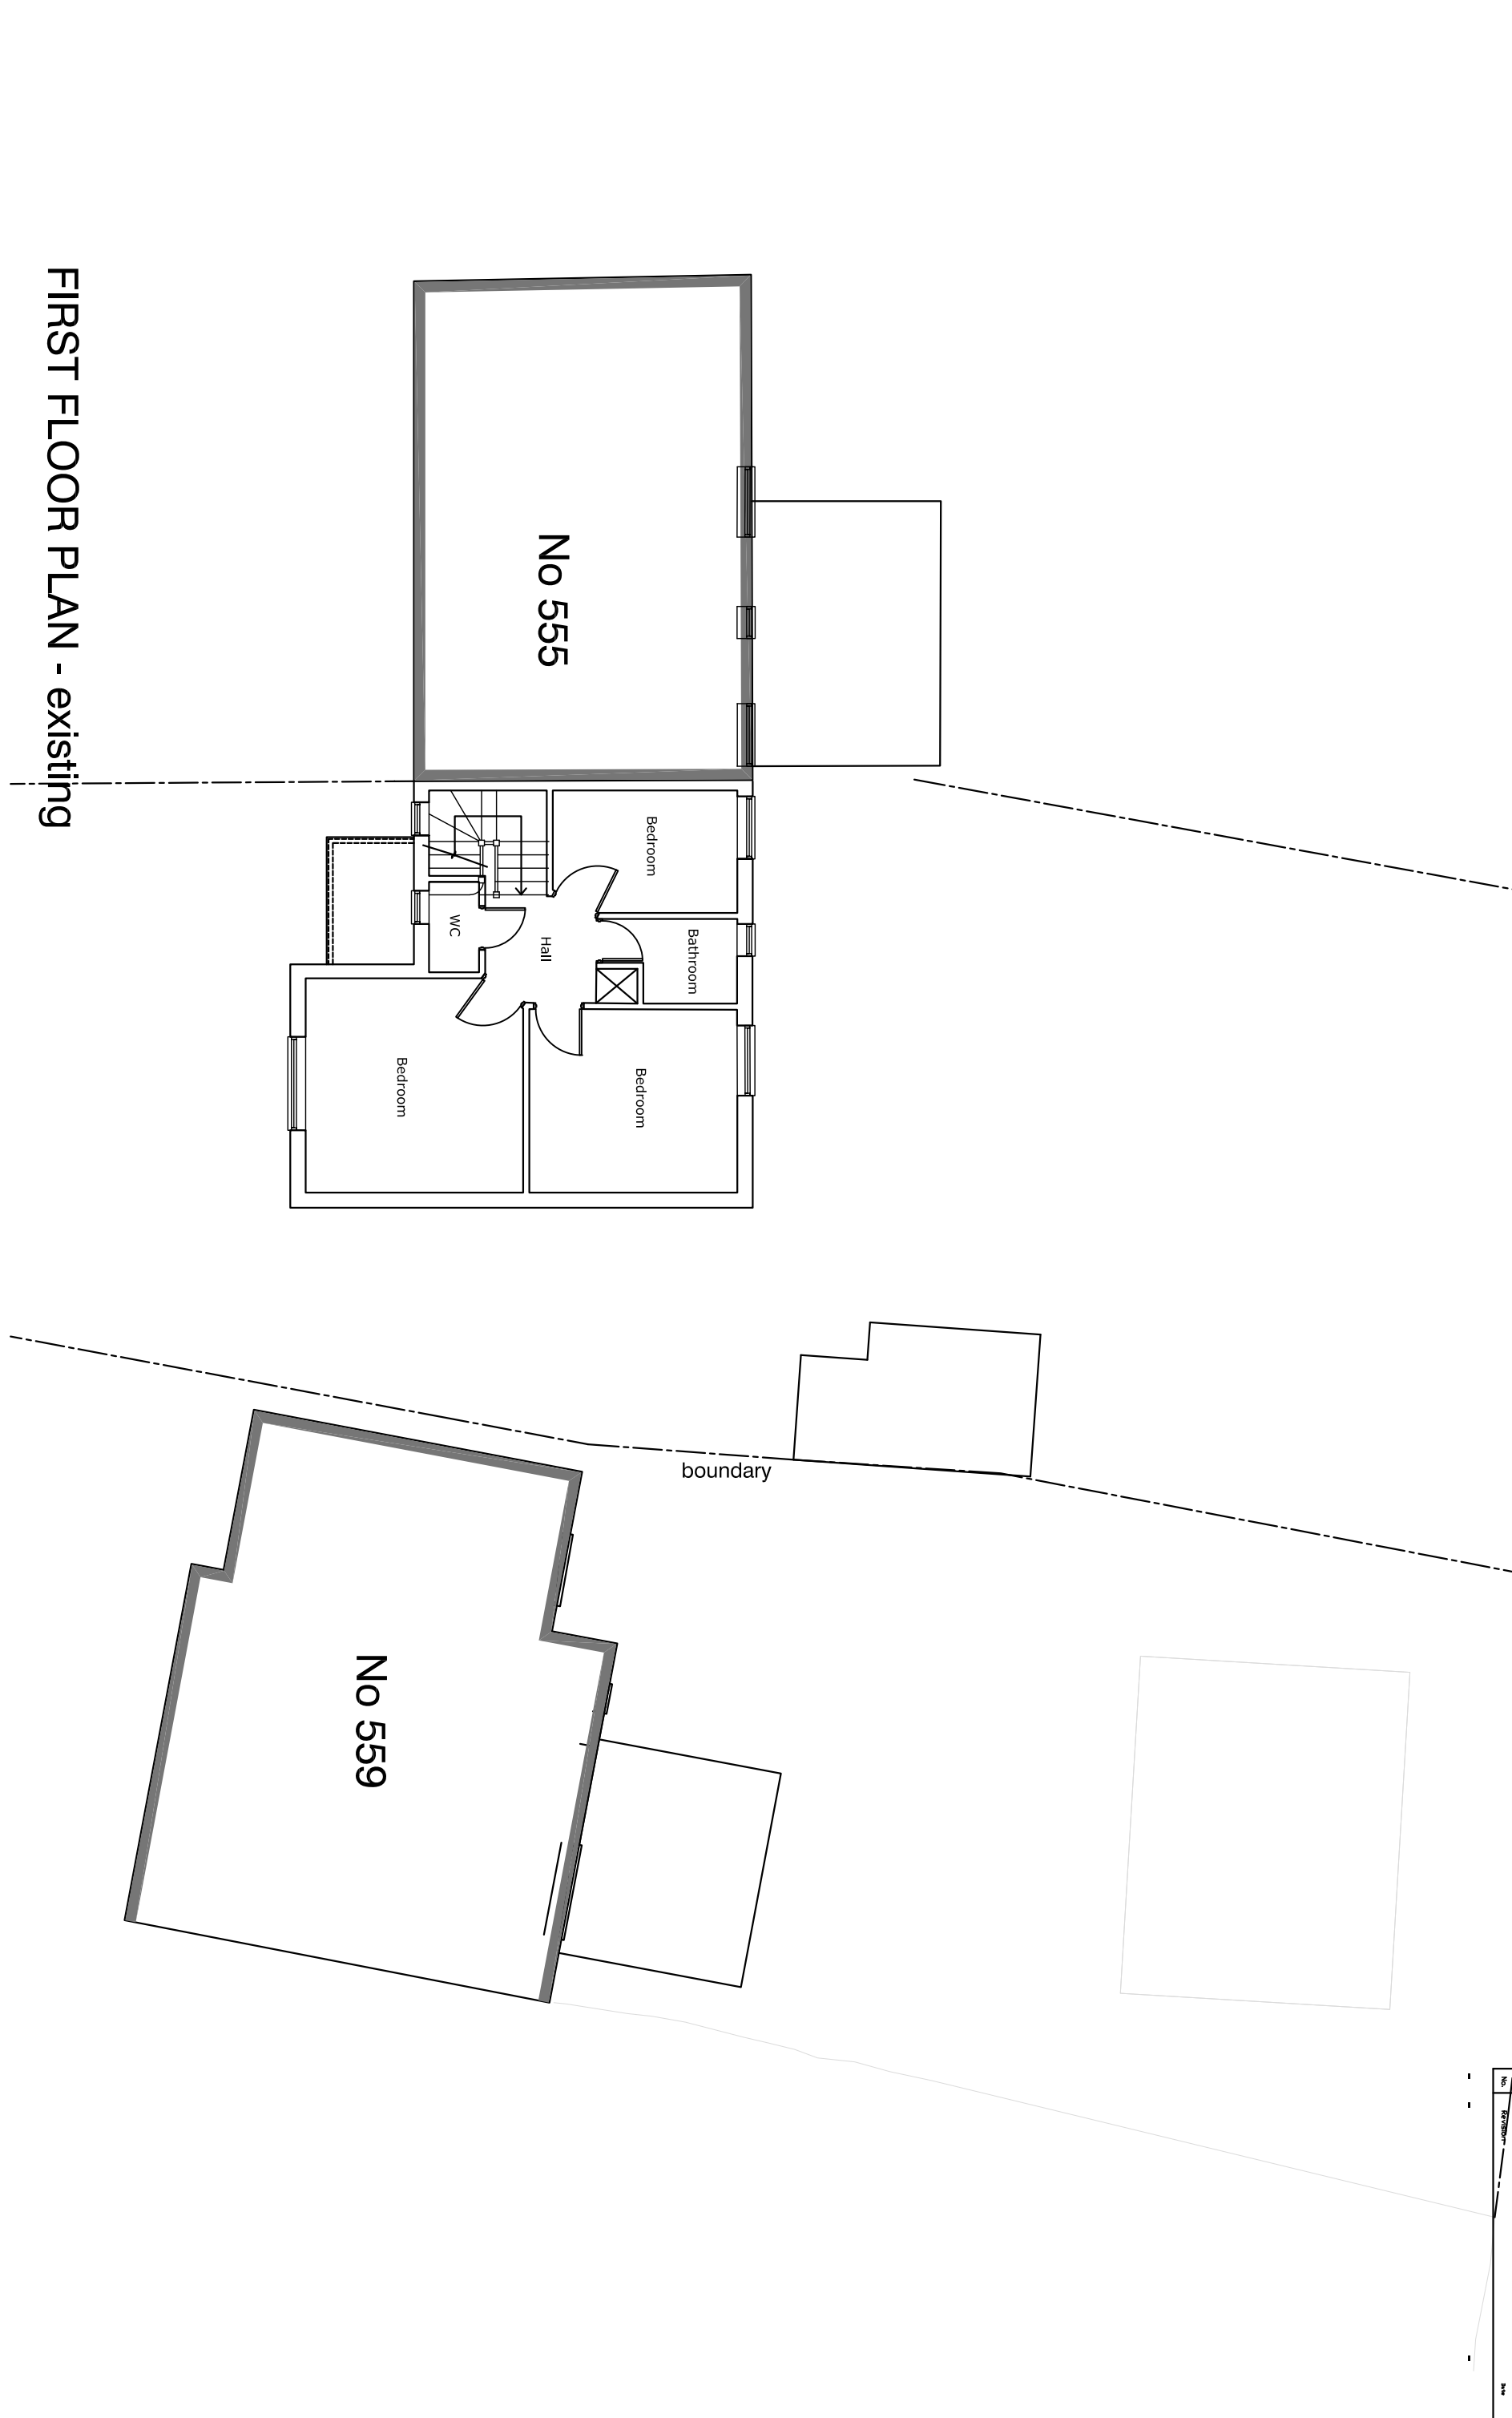

FIRST FLOOR PLAN - existing

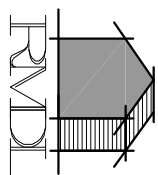

RAMMURTI DESIGN LTD
ARCHITECTURAL & PLANNING SERVICES
268 TILGHURST ROAD, READING RG30 2NE
TEL/FAX: 01189510628 MOB: 07799883574

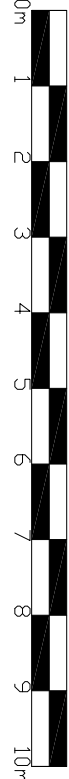

Proposed single storey side and part single/part double
storey rear with new dormer to front elevation of existing
dwelling
at 557, Basingstoke Road, Reading RG2 0SH
for Mr M Ali

FLOOR PLANS AS EXISTING - First
Scale: 1/100
Date: June 2020

BR557:004 Rev -