
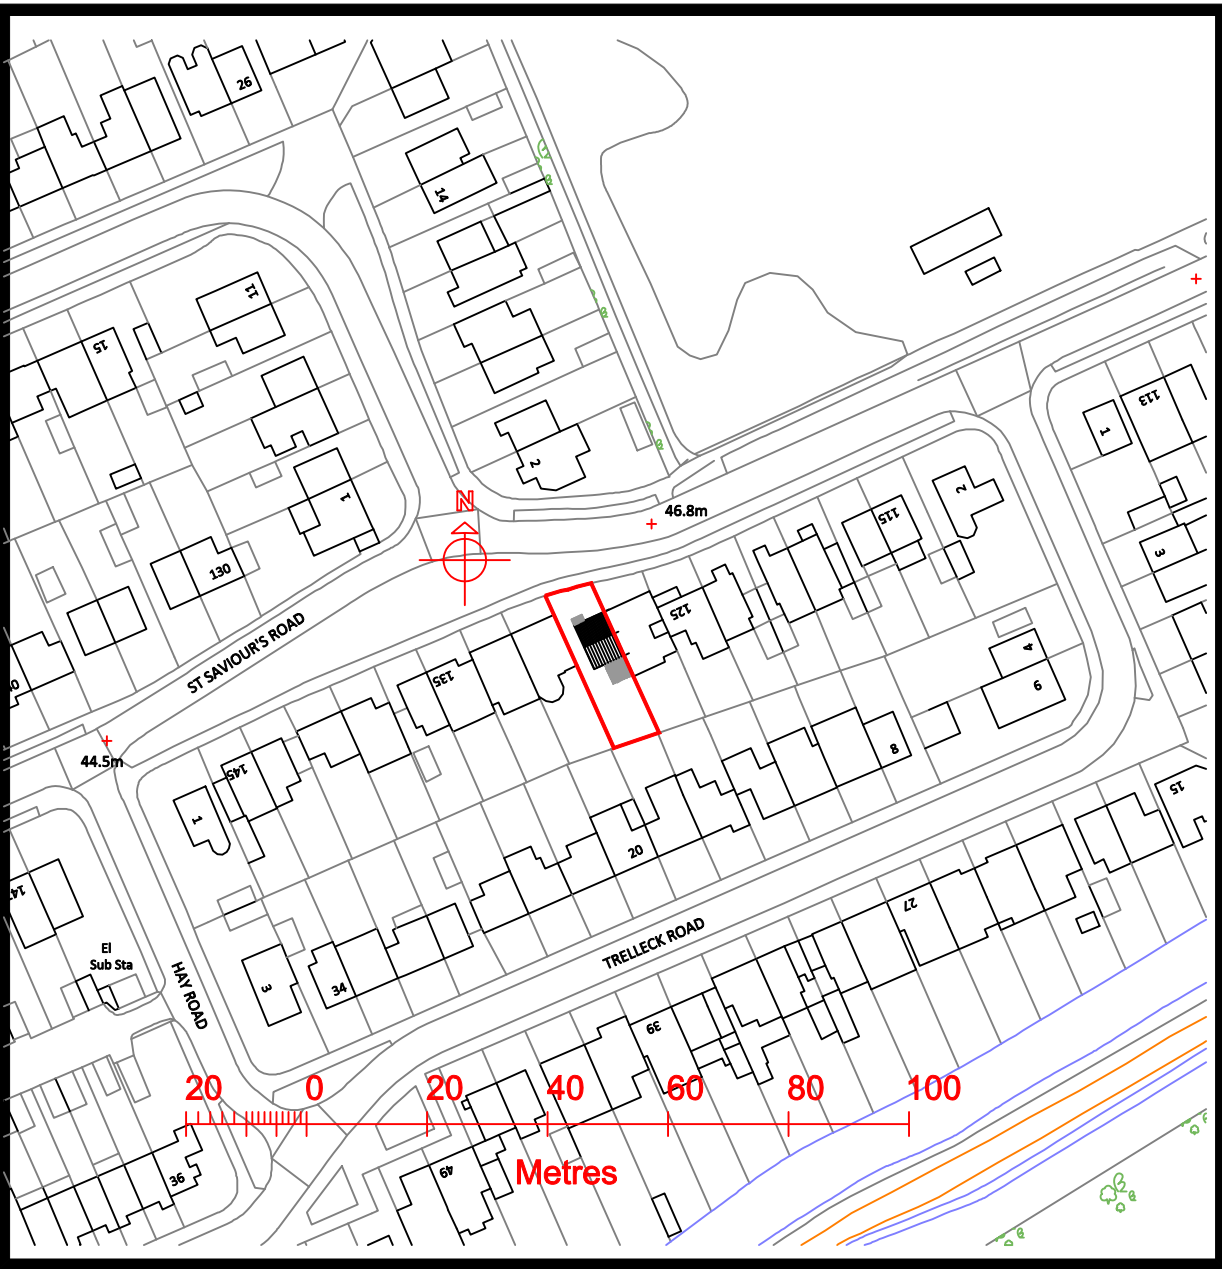


**129 St Saviours Road**  
**Reading**  
**RG1 6EP**


AD4394 Proposed part double part single storey rear  
& side extension. Planning Application.  
Existing plans, elevations & location plan - Sheet 1.  
Print @ A2.

Copyright of Award Design. / All dimensions to be site checked. / Do not scale off  
this drawing (except for planning & Building Control Services).  
Reproduced under O/S licence 100042449

General Notes. The contrator is responsible for checking all dimensions on site prior  
to commencement of the works. Any construction work carried out prior to  
receiving all necessary approvals is entirely at the clients risk. All building work to be  
carried out to the satisfaction of the Local Authority Building Control and in  
accordance with the current Building Regs and as such additional unforeseen building  
works may be required on site. The contractor shall inspect all adjoining properties  
which may be affected by the works prior to commencement of works and notify  
client of any defects. The contractor shall be entirely responsible for the security,  
strength and stability of the building during the course of the works. Drawings  
produced for the purpose of obtaining Building Regs approval only and do not  
constitute full working drawings. All drawings are the copyright of Award Design and  
may not be copied by any third party without prior permission. Payment of invoice is  
required within 7 days, and assumes T & C's stated here and on website have been  
understood & accepted.

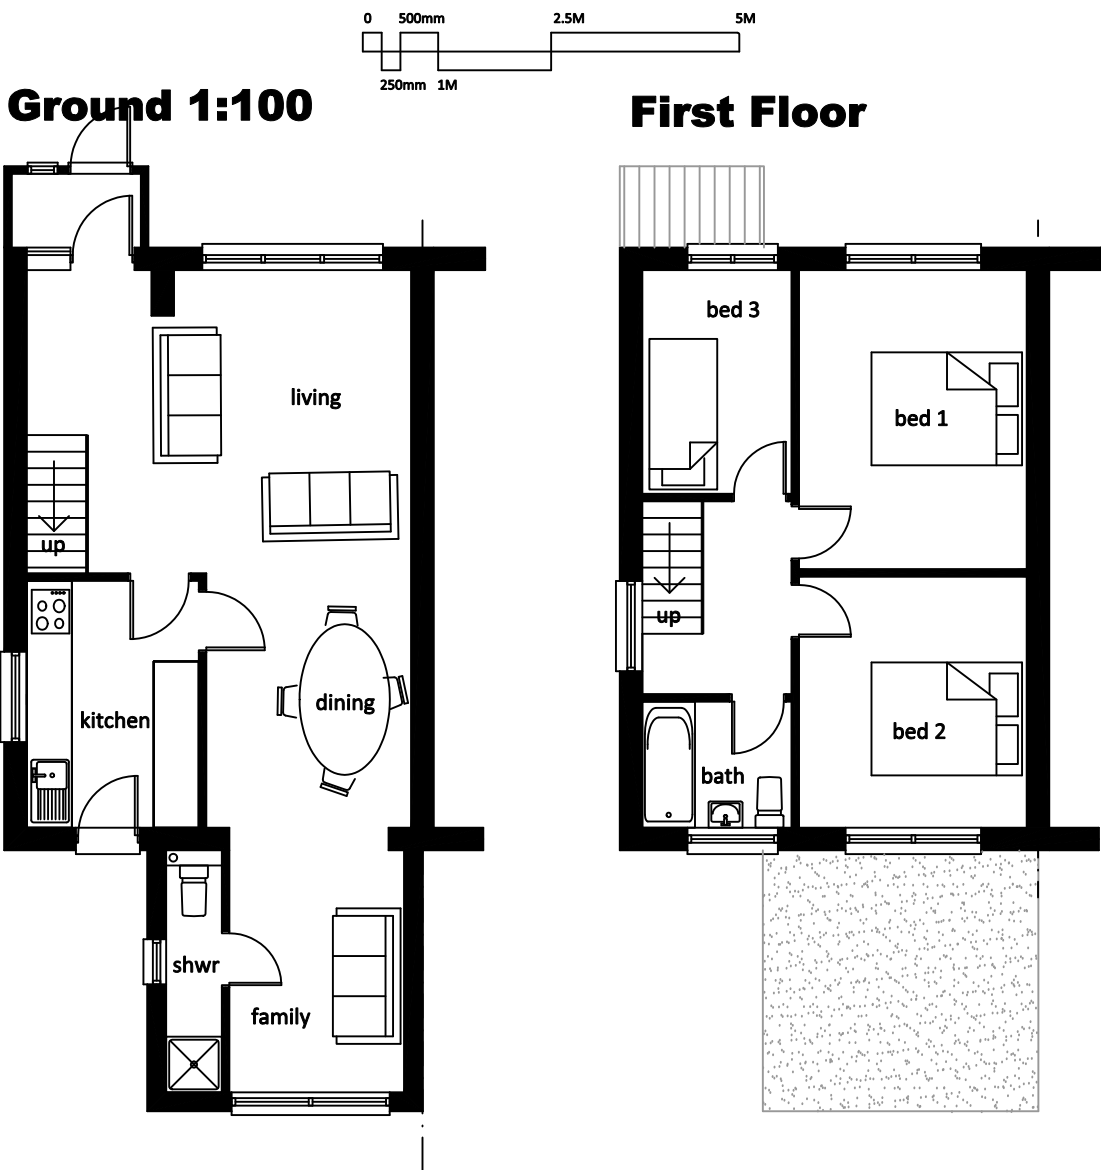

**Location plan 1:1250**

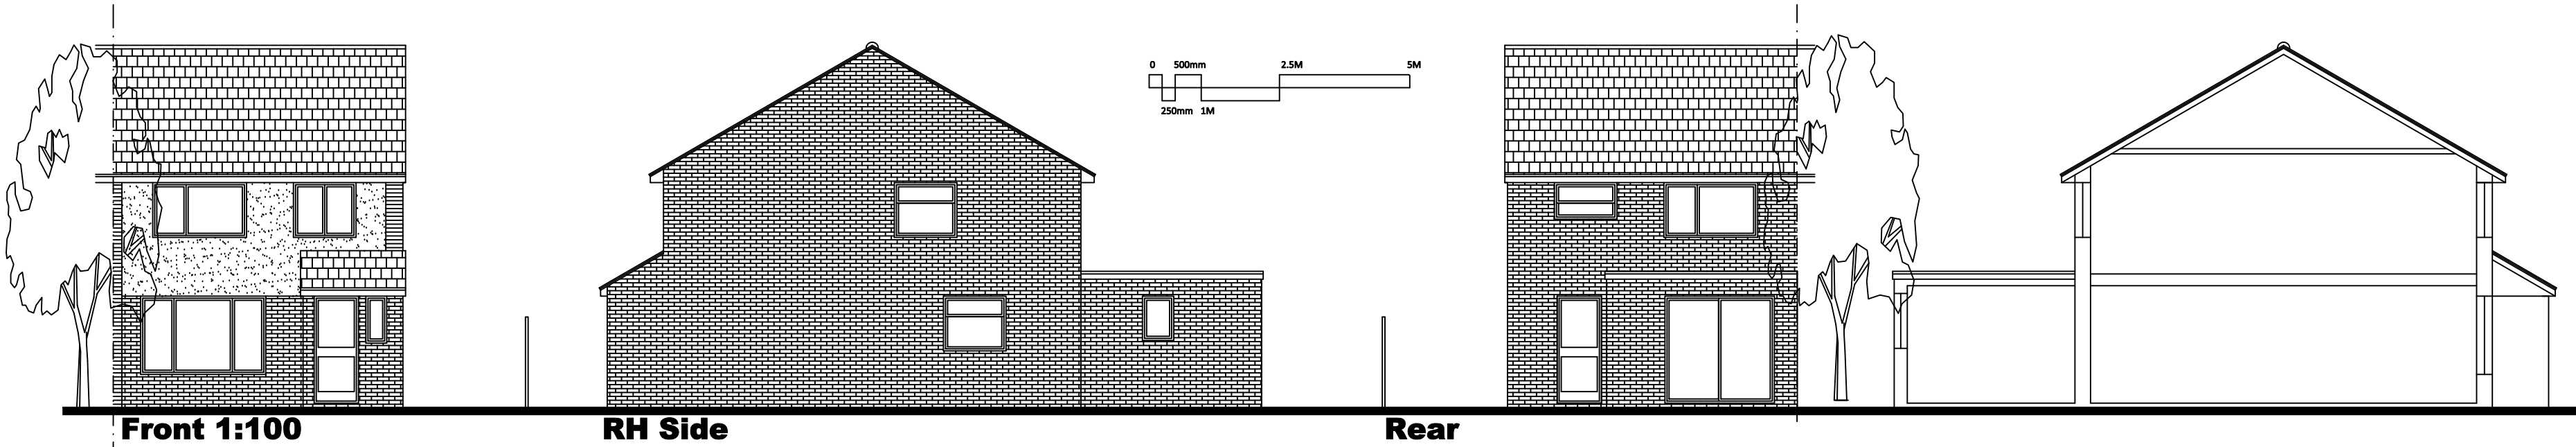

**Front 1:100**

**RH Side**

**Rear**