



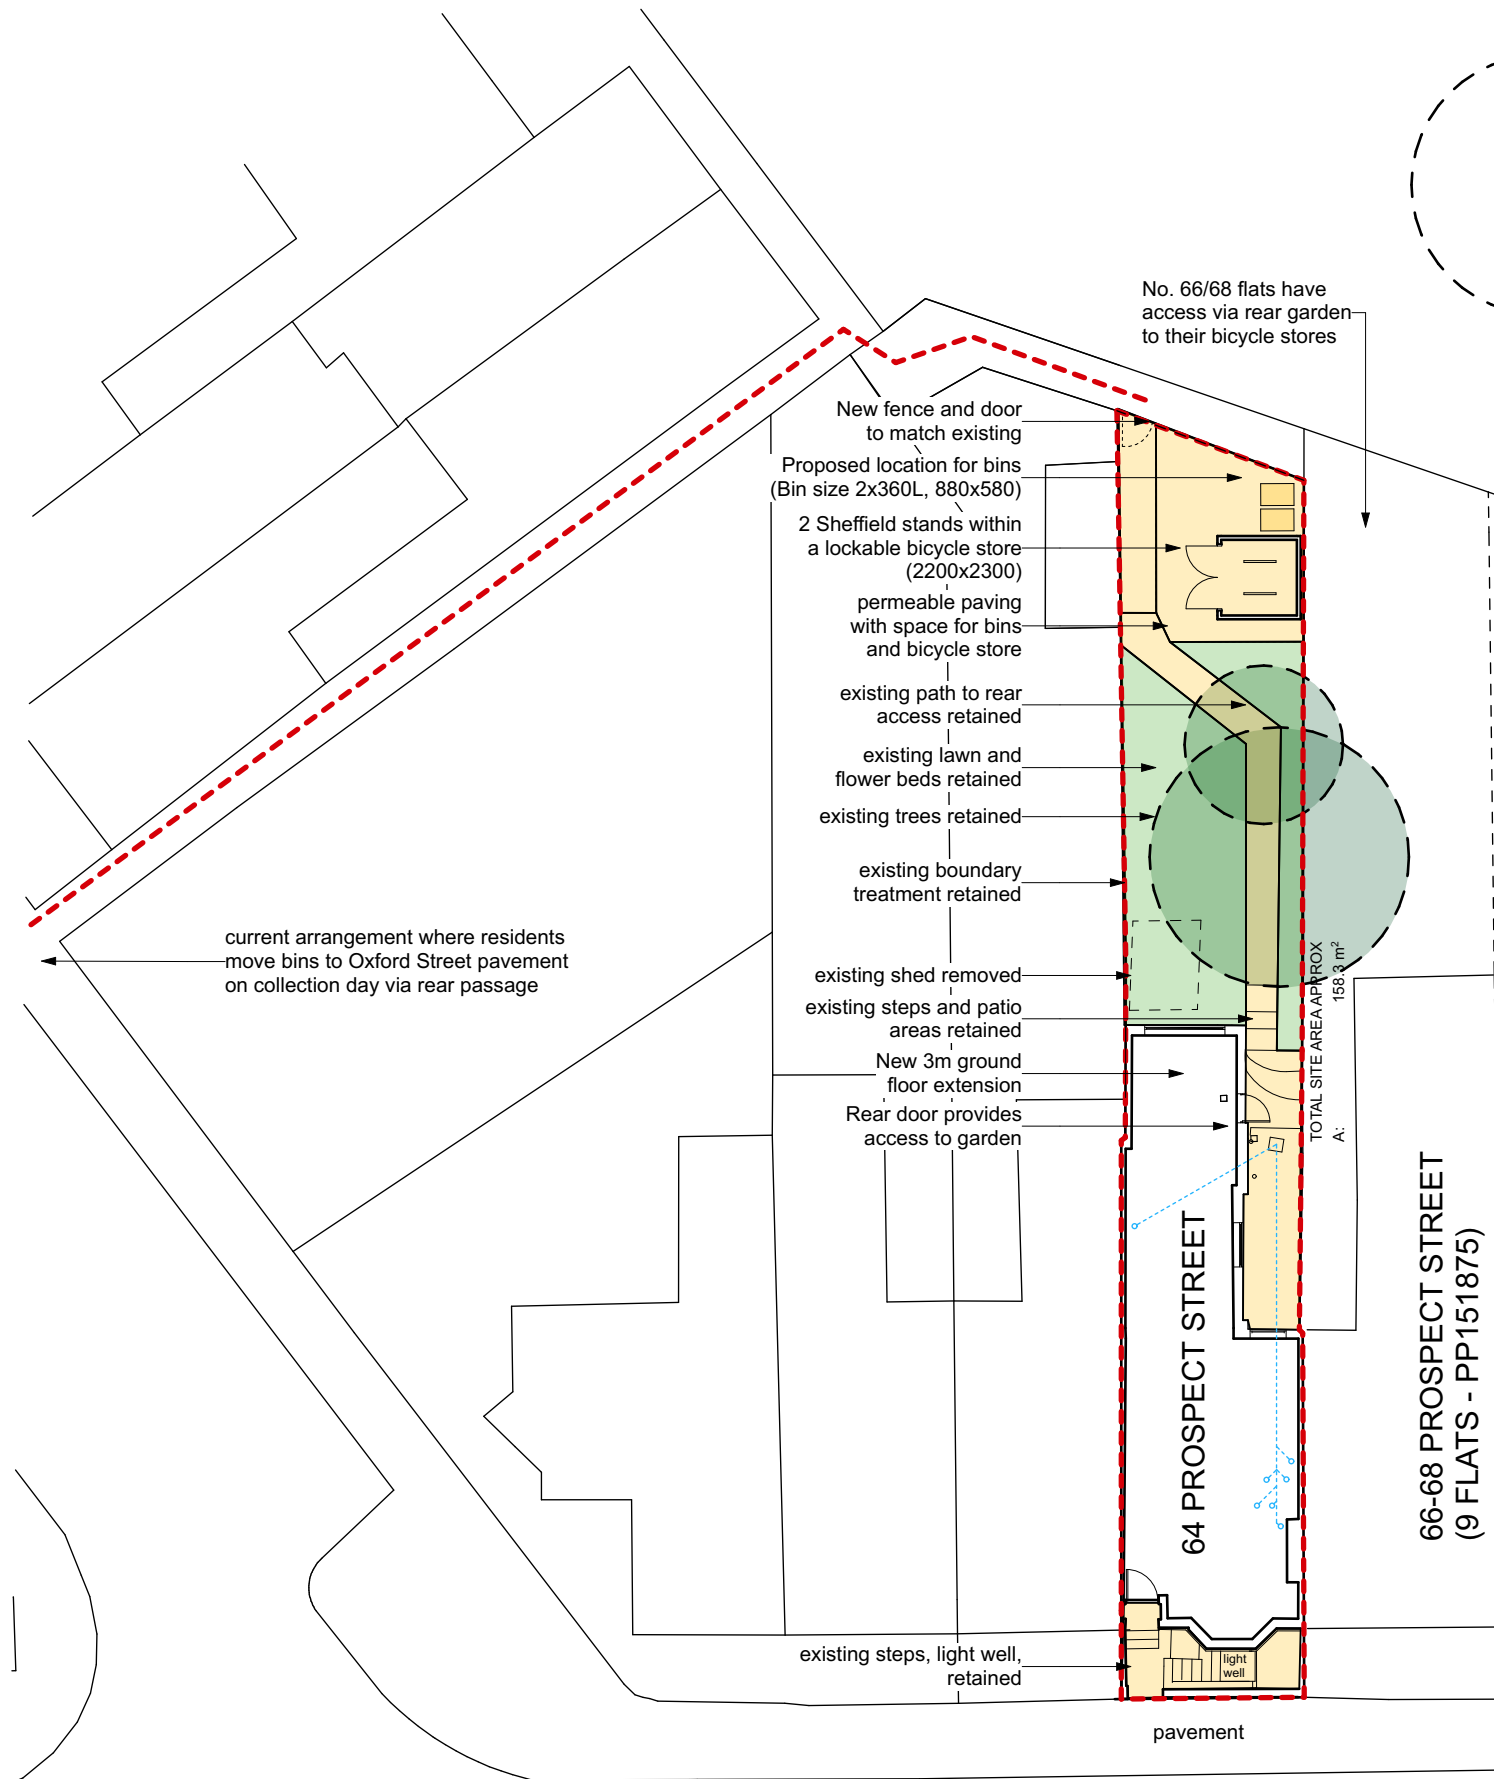

© Crown Copyright and database rights 2019 OS Licence no. 100059809

SITE LOCATION PLAN 1:1250

0 20 50 100
SCALE 1:1250

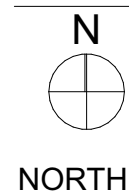

BLOCK PLAN

0 5 10
SCALE 1:200

NOT FOR CONSTRUCTION
BASED ON SURVEY BY TERRAIN GEOMATICS.
THIS DRAWING IS SUBJECT TO DETAILED DESIGN,
DESIGN COORDINATION WITH OTHERS AND
PLANNING AND BUILDING CONTROL APPROVAL,
AREAS ARE INDICATIVE AND SUBJECT TO CHANGE

(C) COPYRIGHT HIVES ARCHITECTS LLP

----- Foul drainage to existing manhole
KEY

P5 3001'20 - Ground floor extension added to rear
P4 2301'20 - Bins moved to rear and bike storage
changed to Sheffield stands with a lockage store
P3 1911'19 - DRAFT FOR PLANNING

Client

**BARTLETT PROPERTY
DEVELOPMENT LTD**
Job title
**64 PROSPECT STREET,
CAVERSHAM**

Drawing title
**SITE LOCATION AND
BLOCK PLAN**

Scale @ Drawing Size	Date	Drawn	Checked
1:1250, 1:200	30'01'20	LC	HW

@ A3

Status
PLANNING



hivesarchitects

Project Drawing Revision

2775 010 P5

Hives Architects LLP

29 Castle Street
Reading
RG1 7SB
0118 958 7331
admin@hivesarchitects.co.uk