


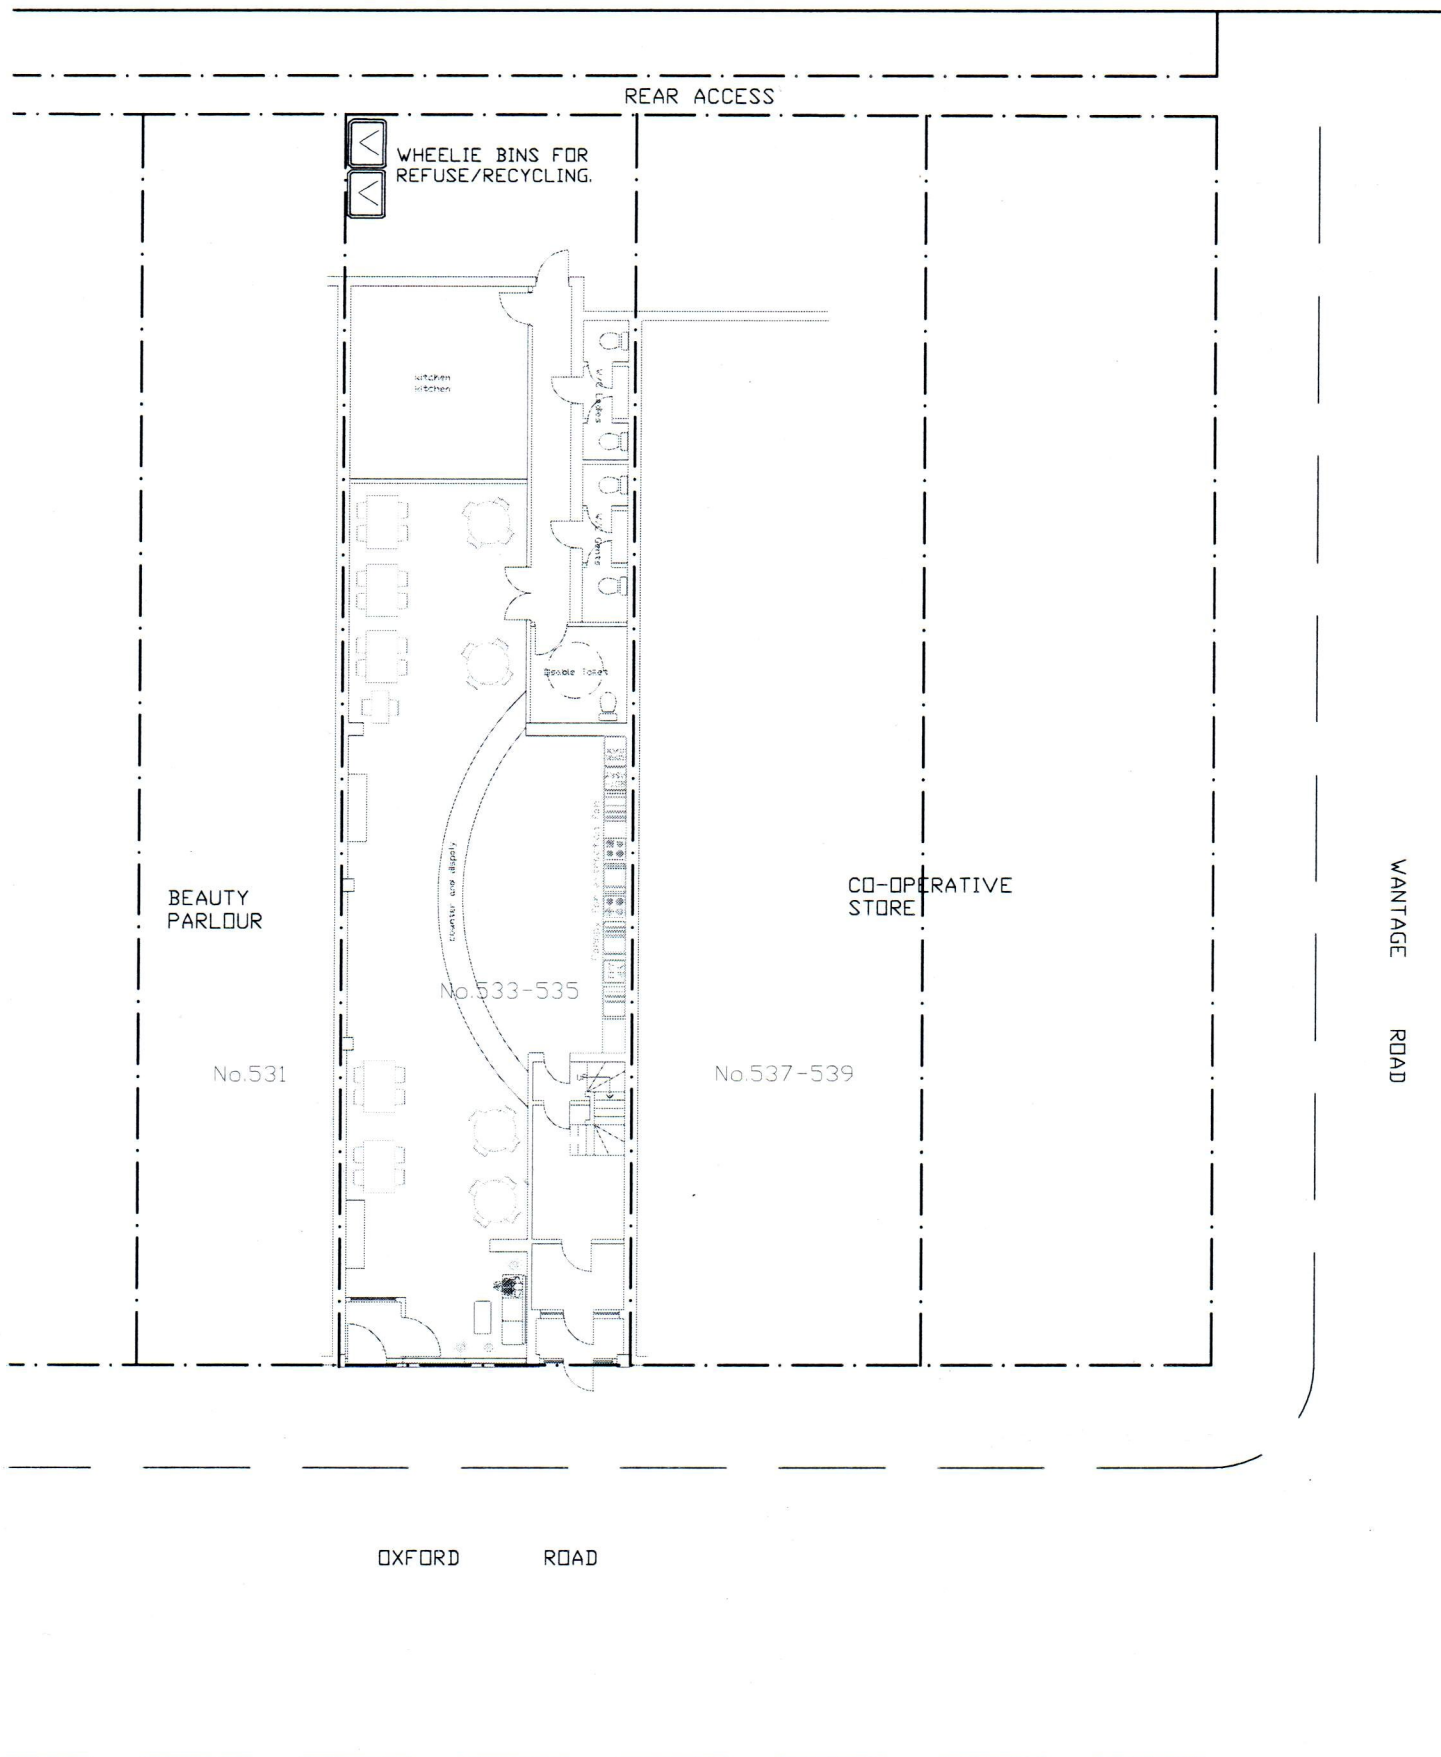

BLOCK PLAN, 1:200