





Rear Elevation 1:50 Scale

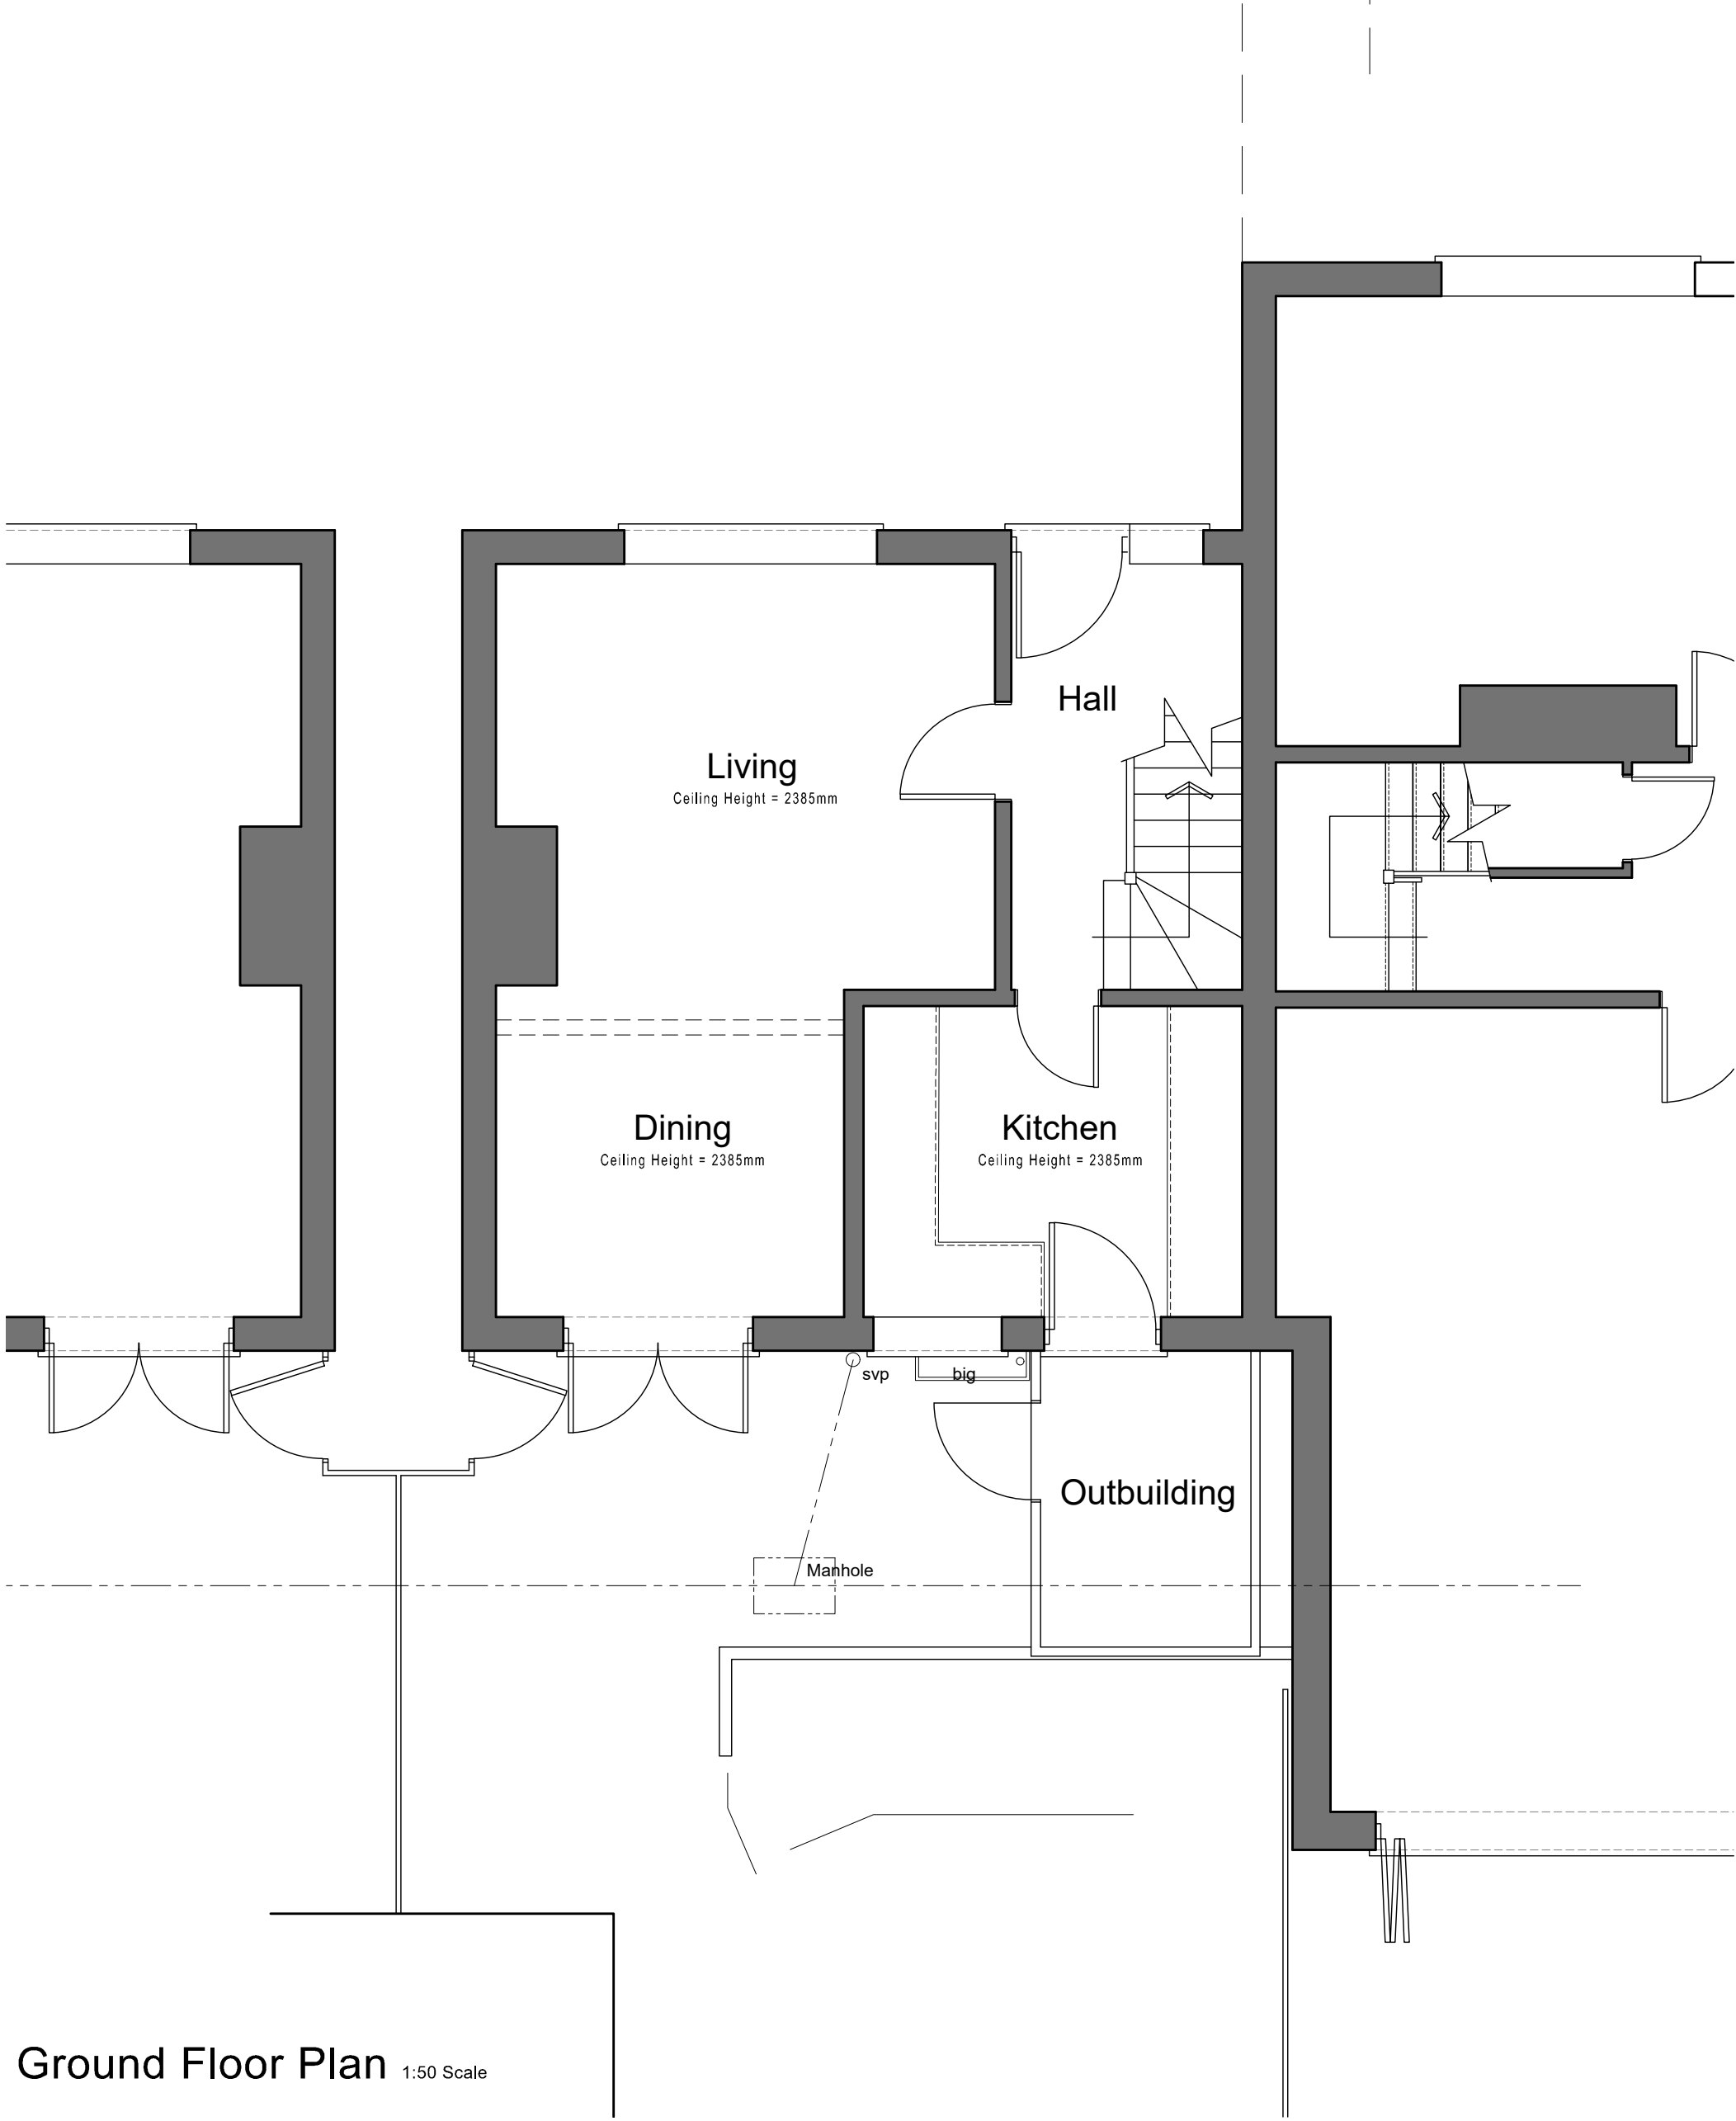

Ground Floor Plan 1:50 Scale

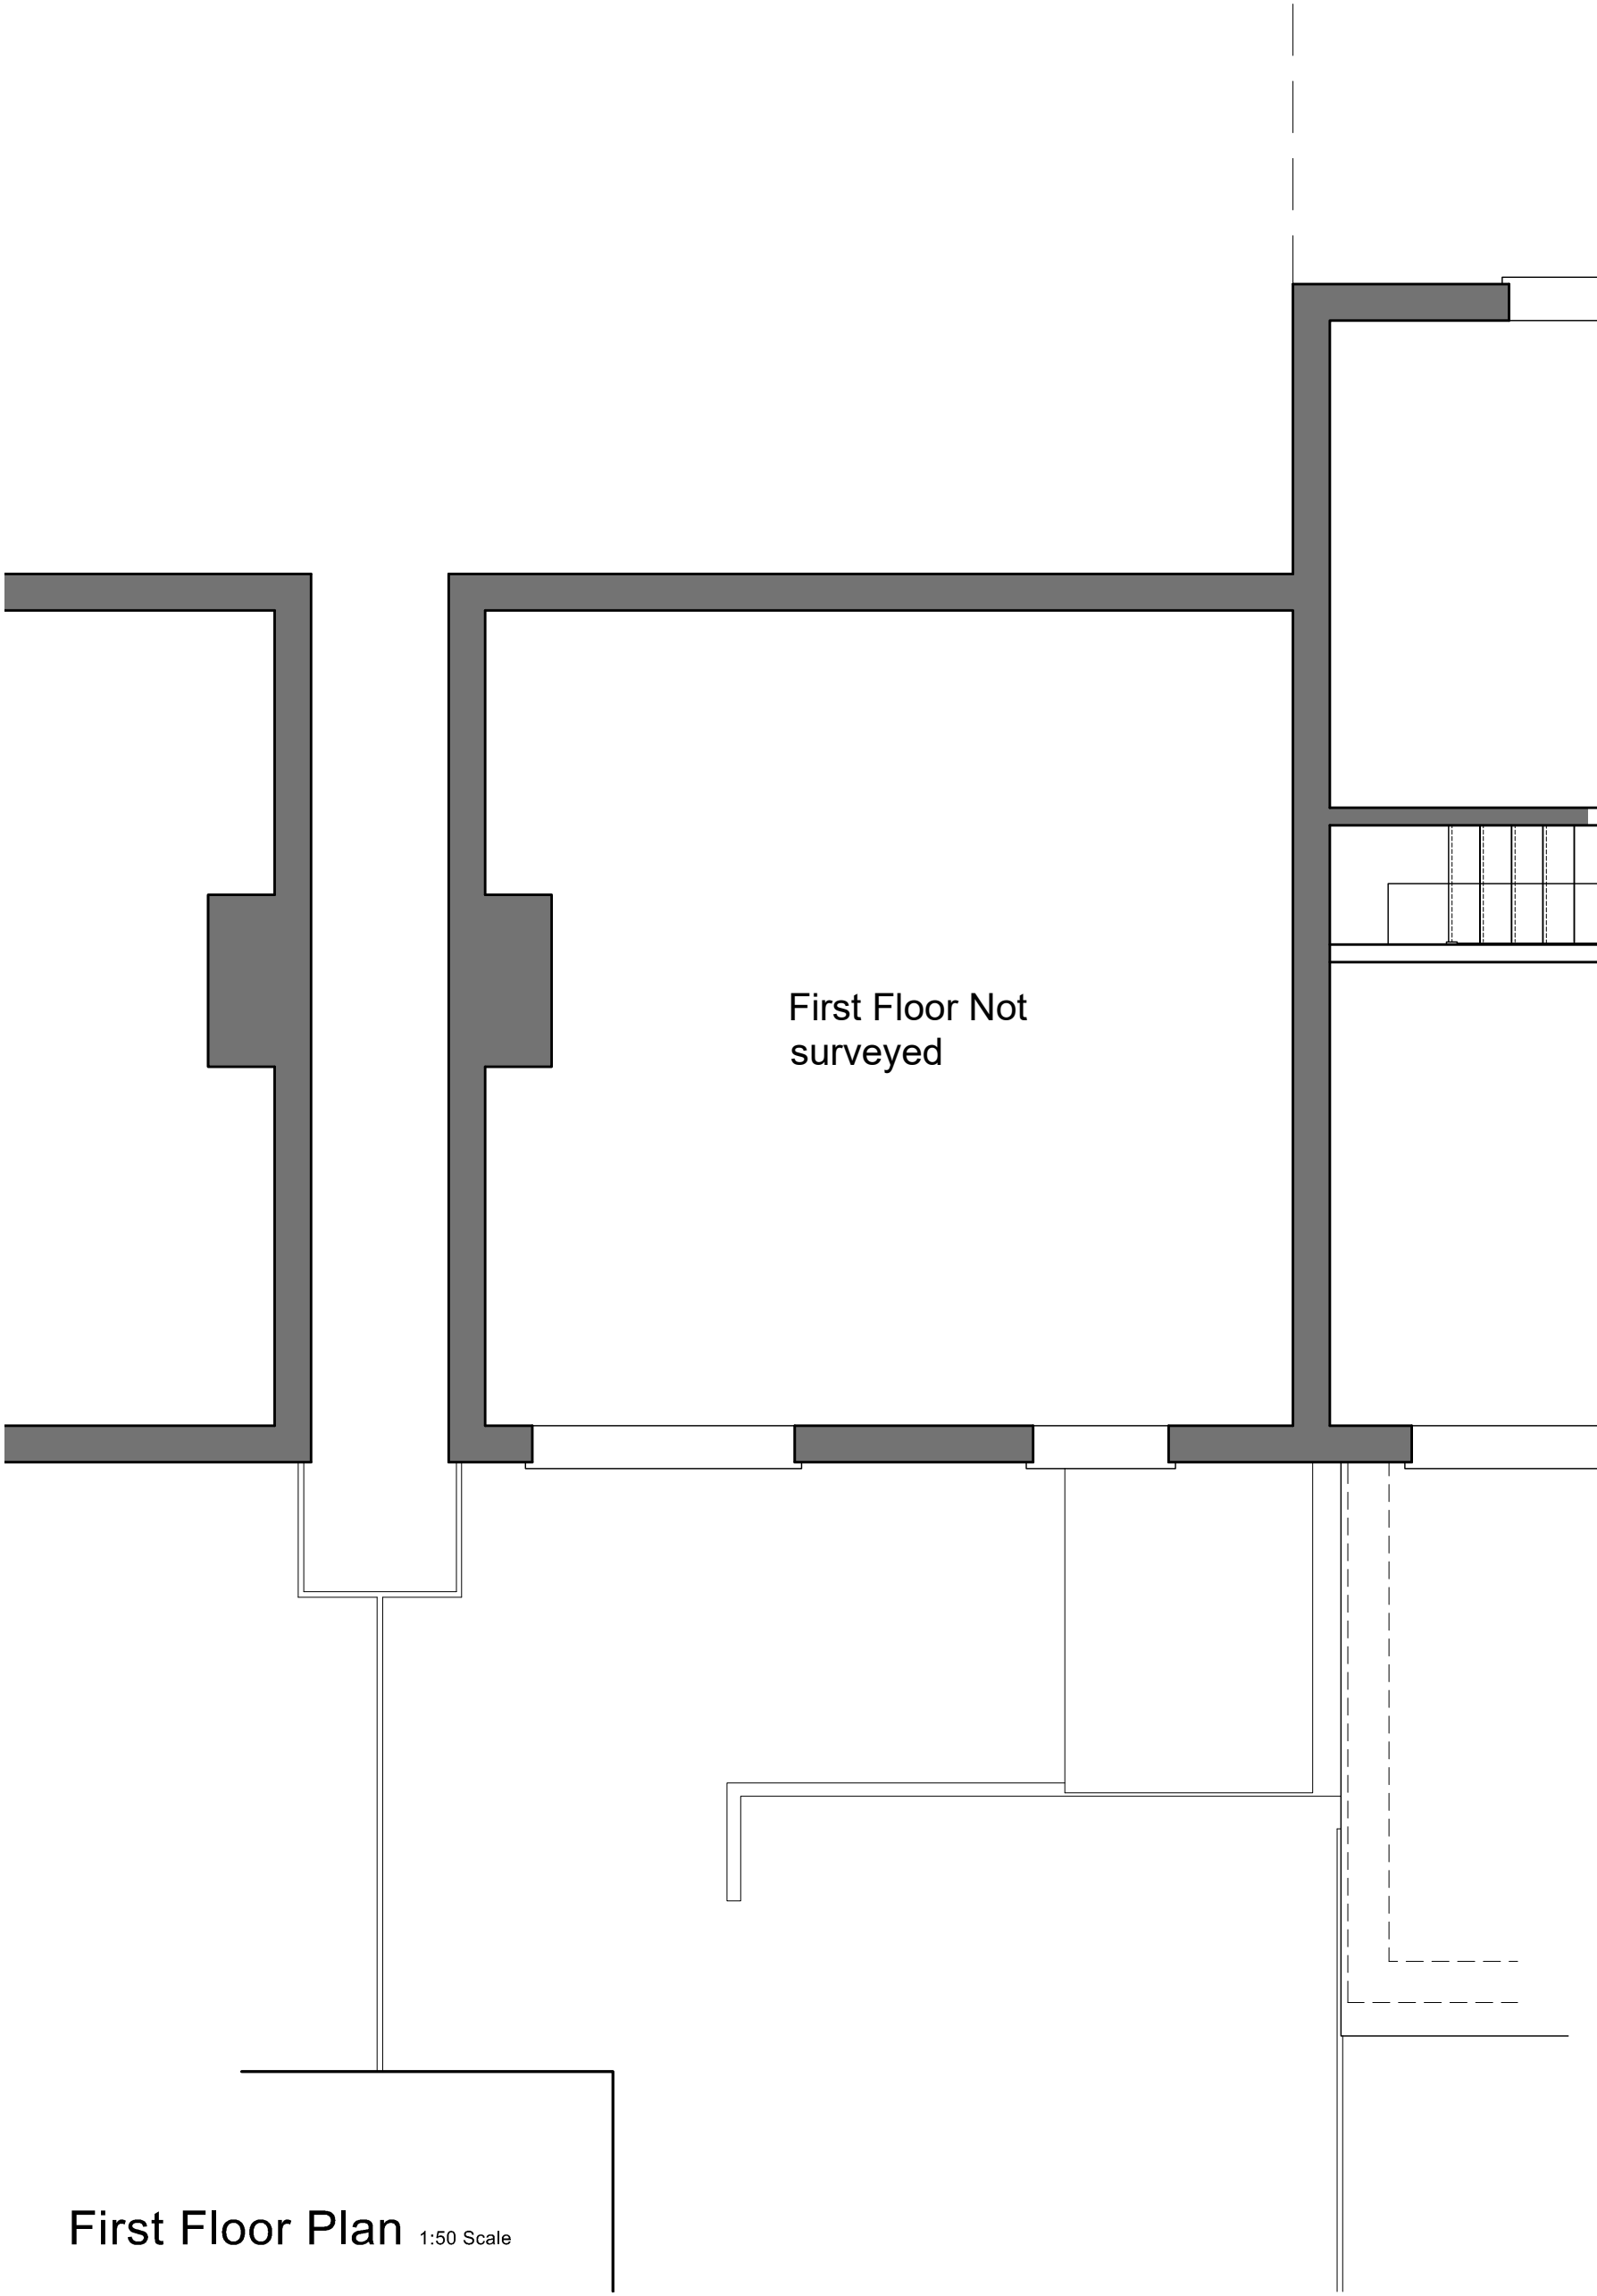

First Floor Plan 1:50 Scale


DO NOT SCALE FROM THIS DRAWING. VERIFY ALL DIMENSIONS BEFORE SETTING OUT, COMMENCING WORK OR MAKING ANY SHOP DRAWINGS. REPORT ANY DISCREPANCIES TO SUPERVISING OFFICER IMMEDIATELY. COPYRIGHT ©

Rev	Description	Date

1:500 scale Bar
This Drawing has been produced for printing onto A1 size paper.
If printing on A3 please use the scale below for reference.
0m 5m 10m 20m 40m

1:1250 scale Bar
This Drawing has been produced for printing onto A1 size paper.
If printing on A3 please use the scale below for reference.
0m 12.5m 25m 50m 100m


1:50 scale Bar
This Drawing has been produced for printing onto A1 size paper.
If printing on A3 please use the scale below for reference.
0m 0.5m 1.0m 2.0m 4.0m

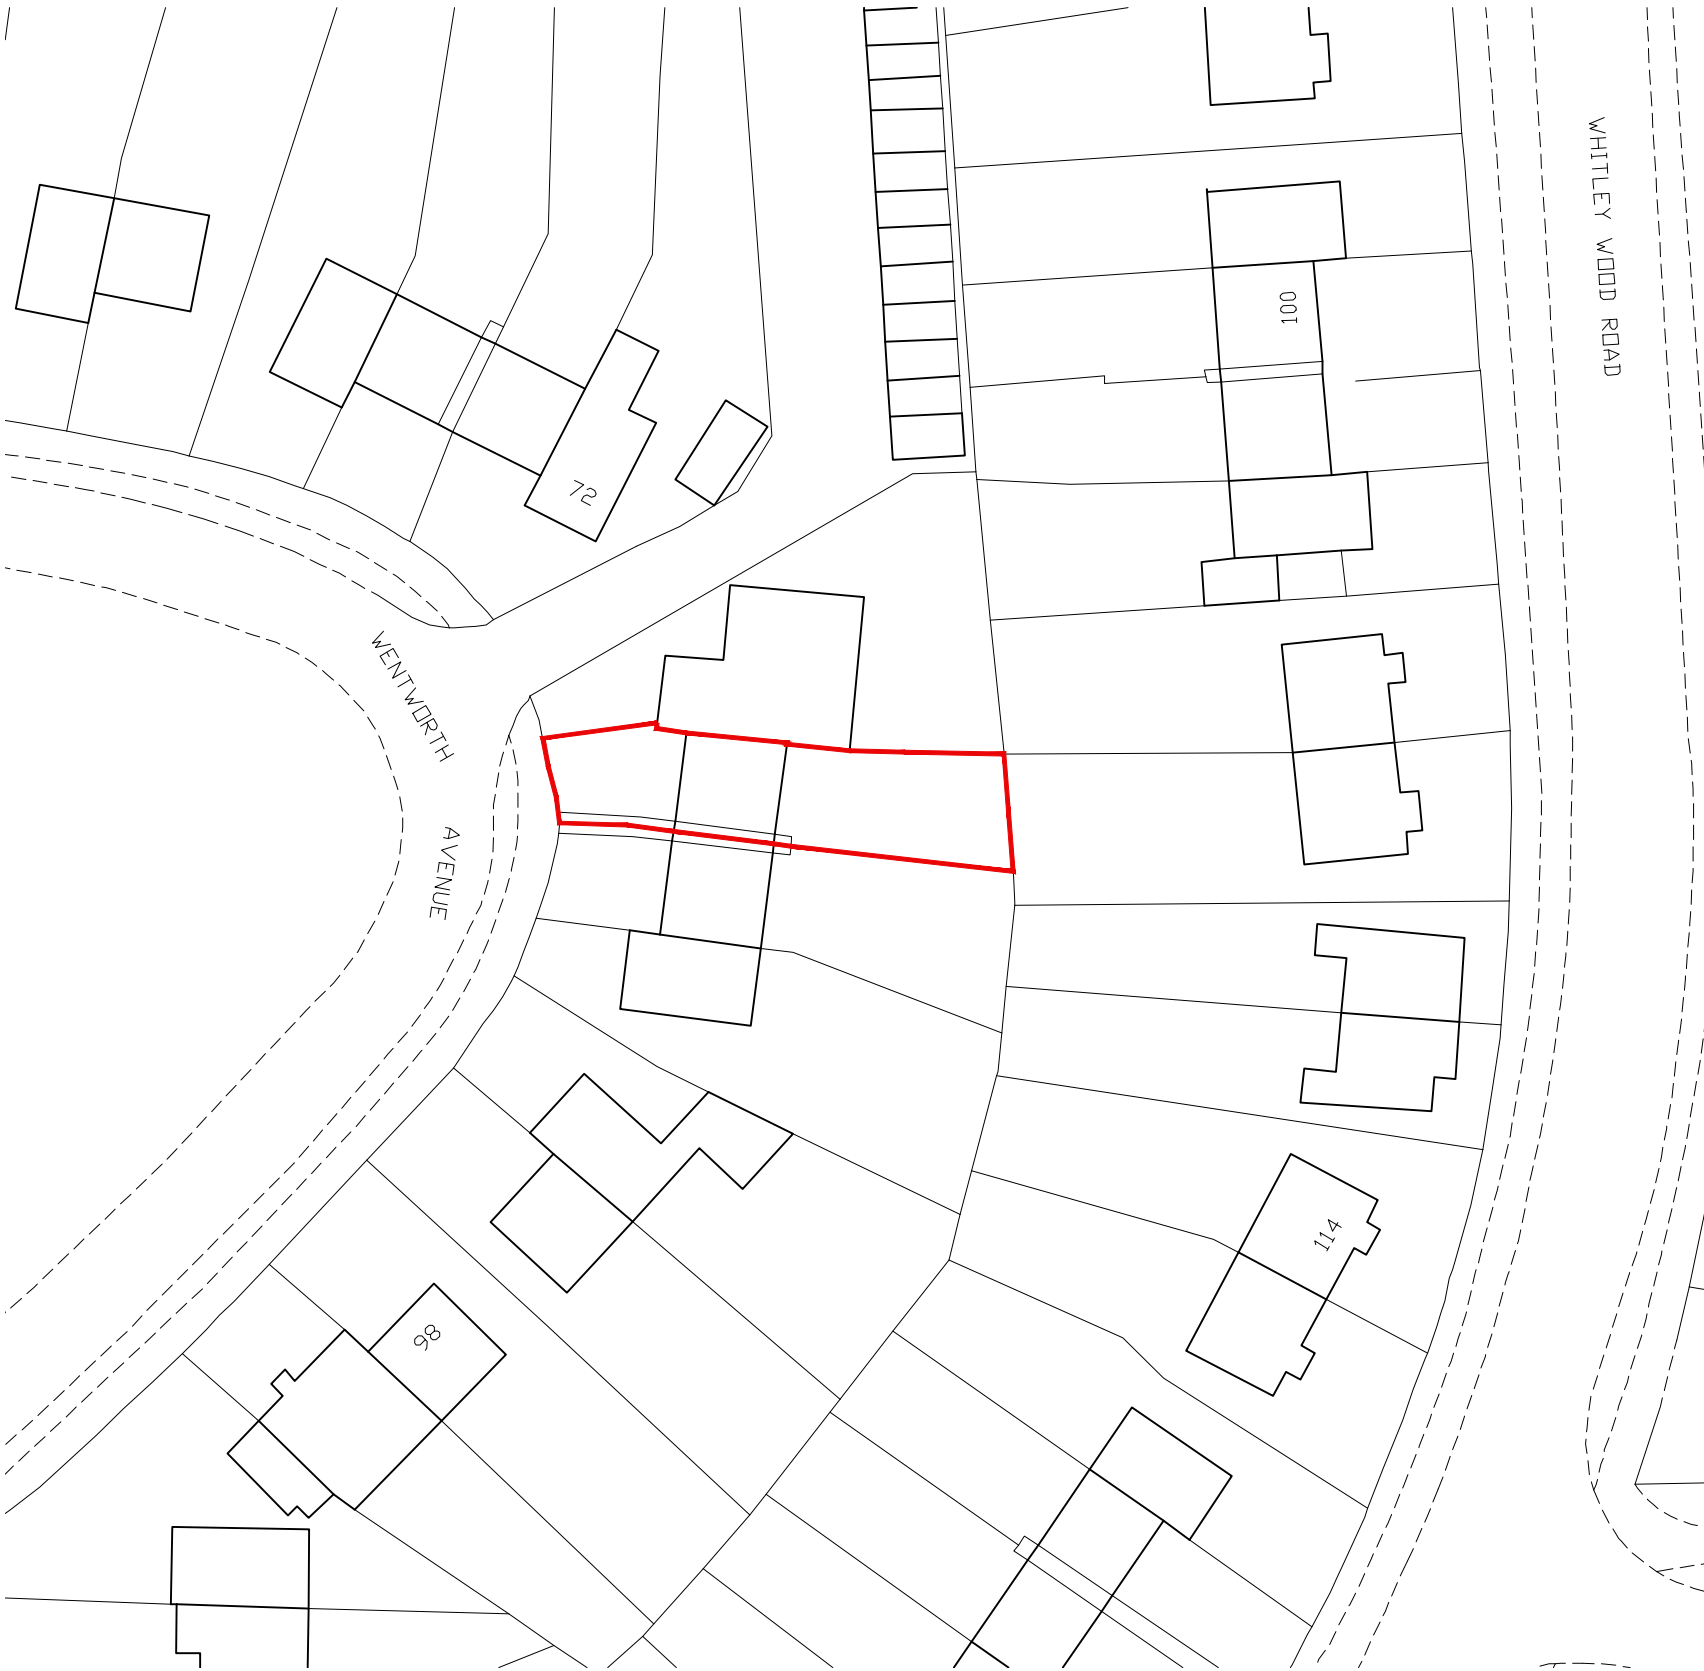

Site Plan 1:500 Scale



Location Plan 1:1250 Scale

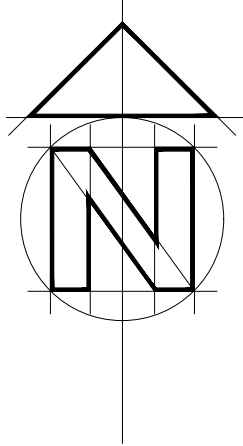

BA

14 Hornbeam Close
Wokingham
RG41 4LR

CLIENT

Mr & Mrs O'Brien

JOB

76 Wentworth Avenue, Reading
Berkshire, RG2 8JL

DRG

EXISTING PLANS & ELEVATIONS

SCALE

As Shown

DRAWN

P Bonney

DATE

July 2020

07515 355 770
bonneyarchitecture@gmail.com

BA 01361

01