


0m 1m 2m 3m 4m 5m  
SCALE

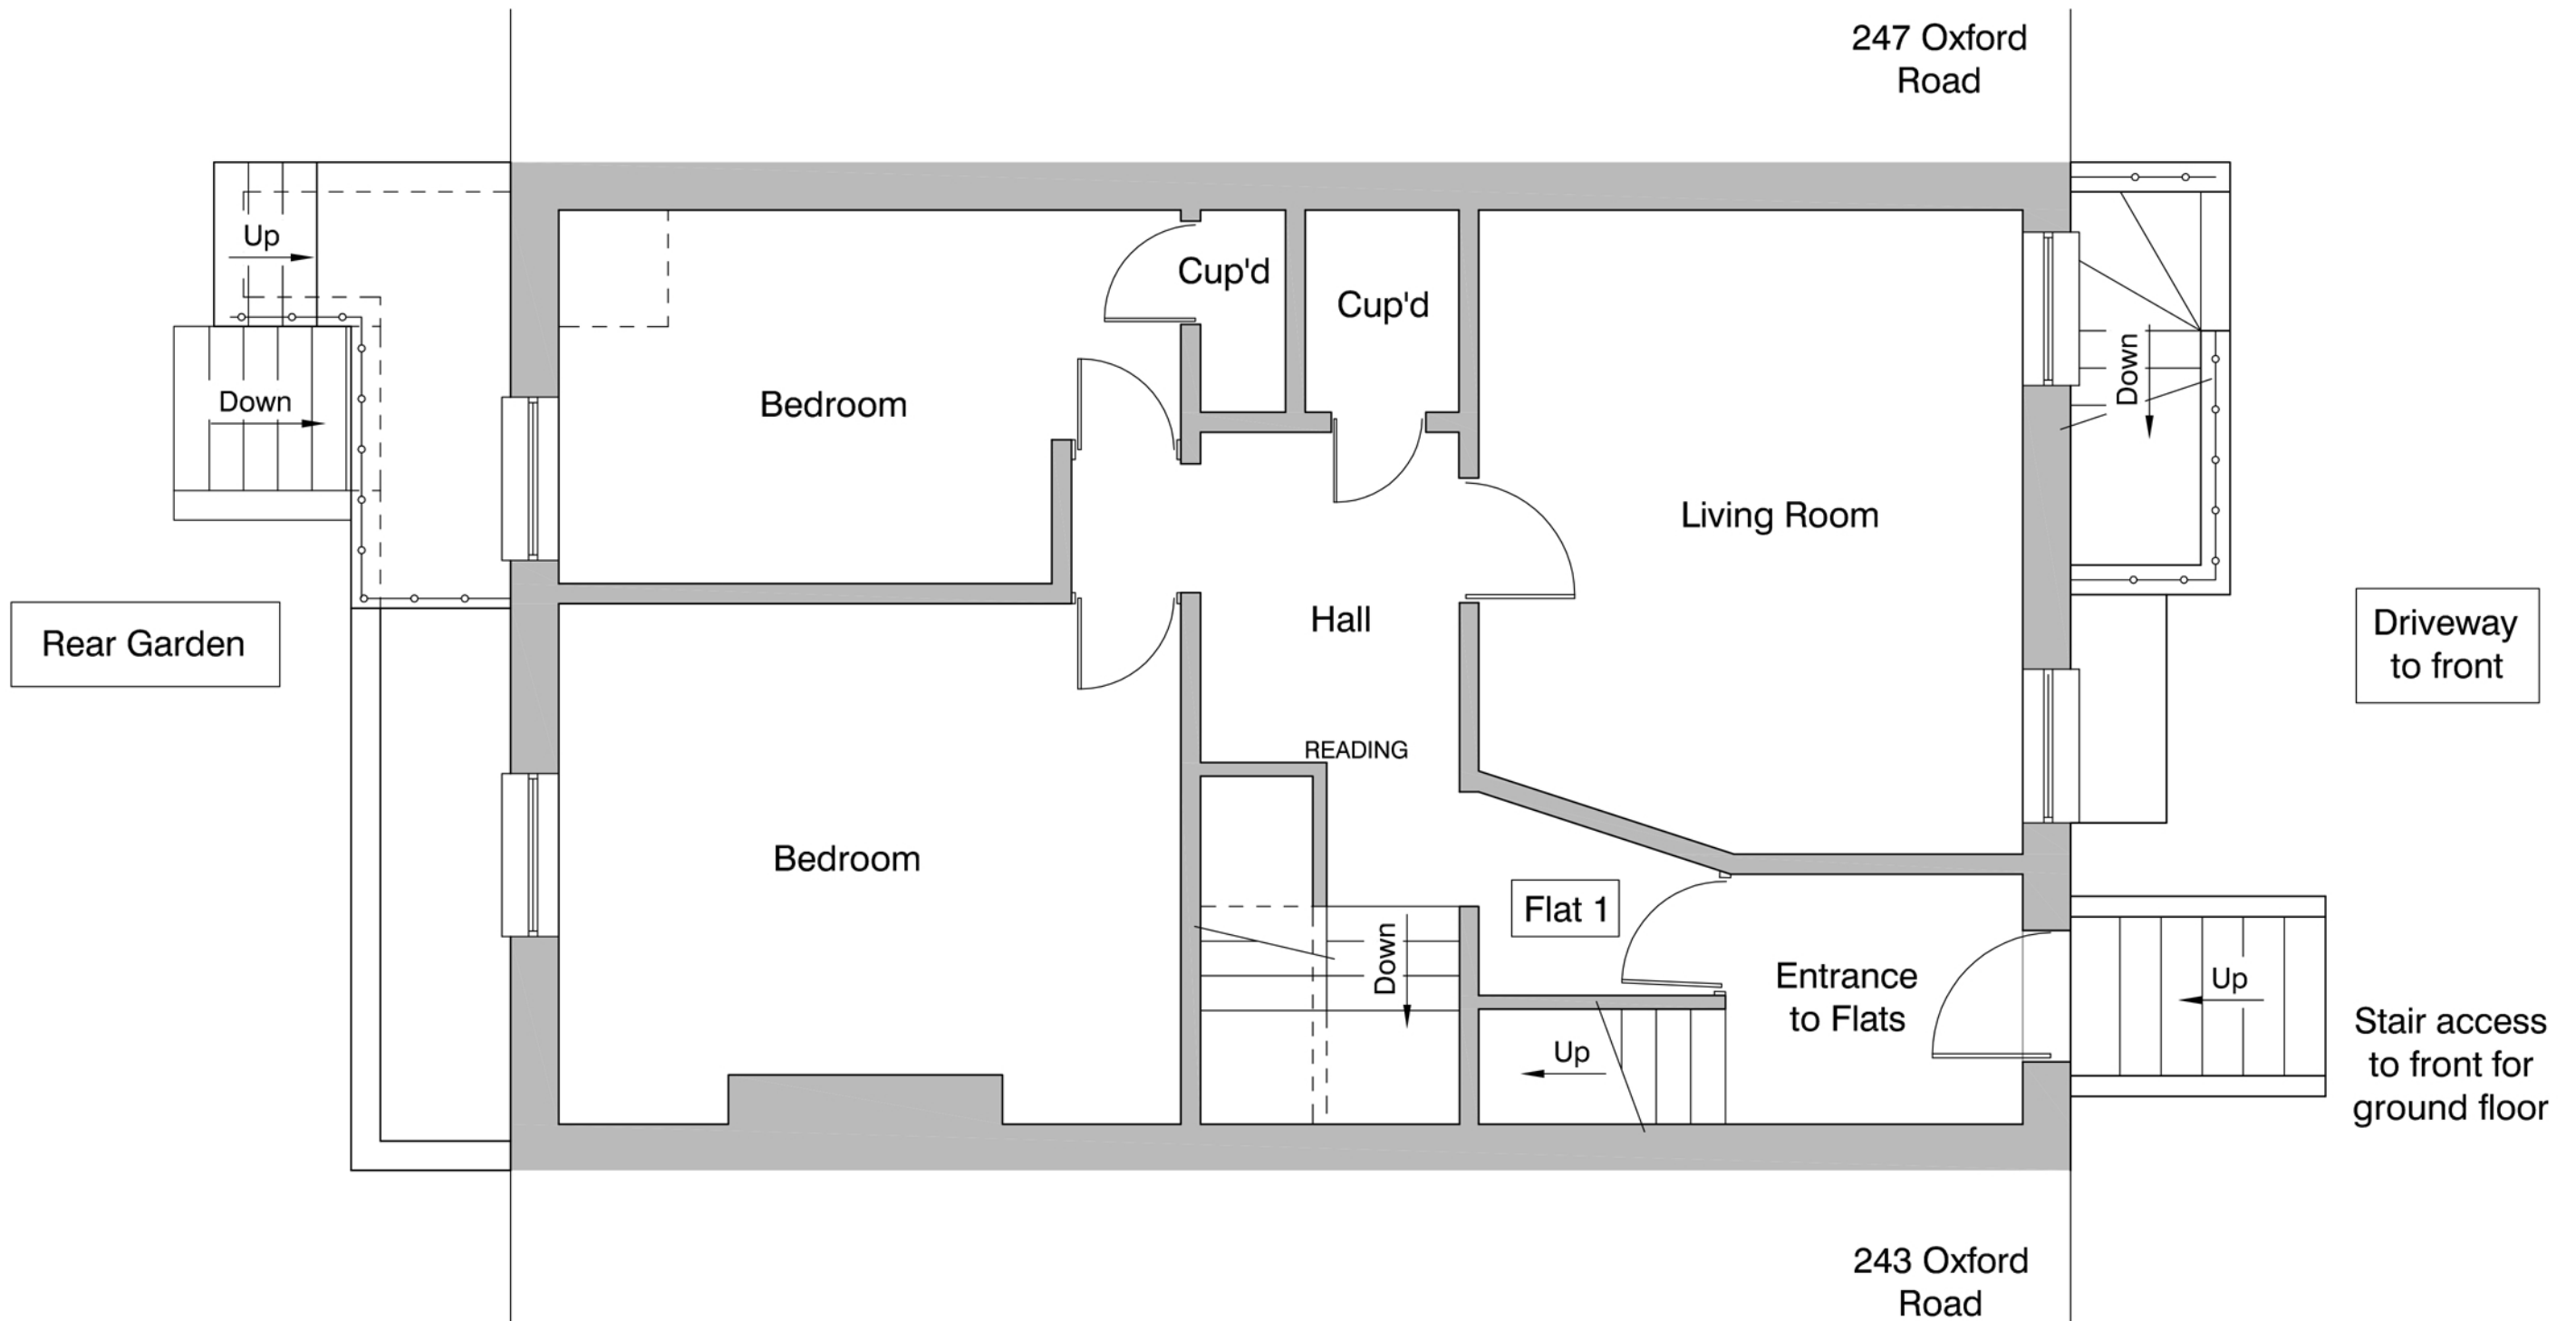

EXISTING GROUND FLOOR PLAN  
1:50 @A3