



©2010 Arqiva
All rights reserved. No part of this publication may be reproduced, stored in a retrieval system or transmitted in any form or by any means (Electronic, Mechanical, Photocopying, Recording or otherwise), without the prior written consent of the Company.

NOTES

BASED UPON ORDNANCE
SURVEY DIGITAL DATA
WITH THE PERMISSION OF
THE CONTROLLER OF HER
MAJESTY'S STATIONARY
OFFICE, © CROWN
COPYRIGHT. LICENCE NO.
100044560

O.S. LANDRANGER MAP
No. 175

BT SKYLINE No.			
RG0030			
PROJ No			
PROJ No			
PROJ No			
PROJ No			
1	PROJ No 217283 LOCATION PLAN	17/12/19	KG/WHF
ISS	REVISION	DATE	DRN APP

arqiva

Crawley Court, Winchester, Hampshire, SO21 2QA
Tel. 01962 823434, Fax. 01962 822378

SITE No 167379
CAVERSHAM ATE
CHURCH STREET
CAVERSHAM,
READING
BERKSHIRE
RG4 8AZ

NGR SU 71220 74770


OS GRID

TITLE
LOCATION PLAN


SCALE SEE DRAWING

DRAWN	KG	16/12/19
APPROVED	WHP	17/12/19

DRG No.	Sheet 1 of 1	Rev
167379-00-004-ML001		1

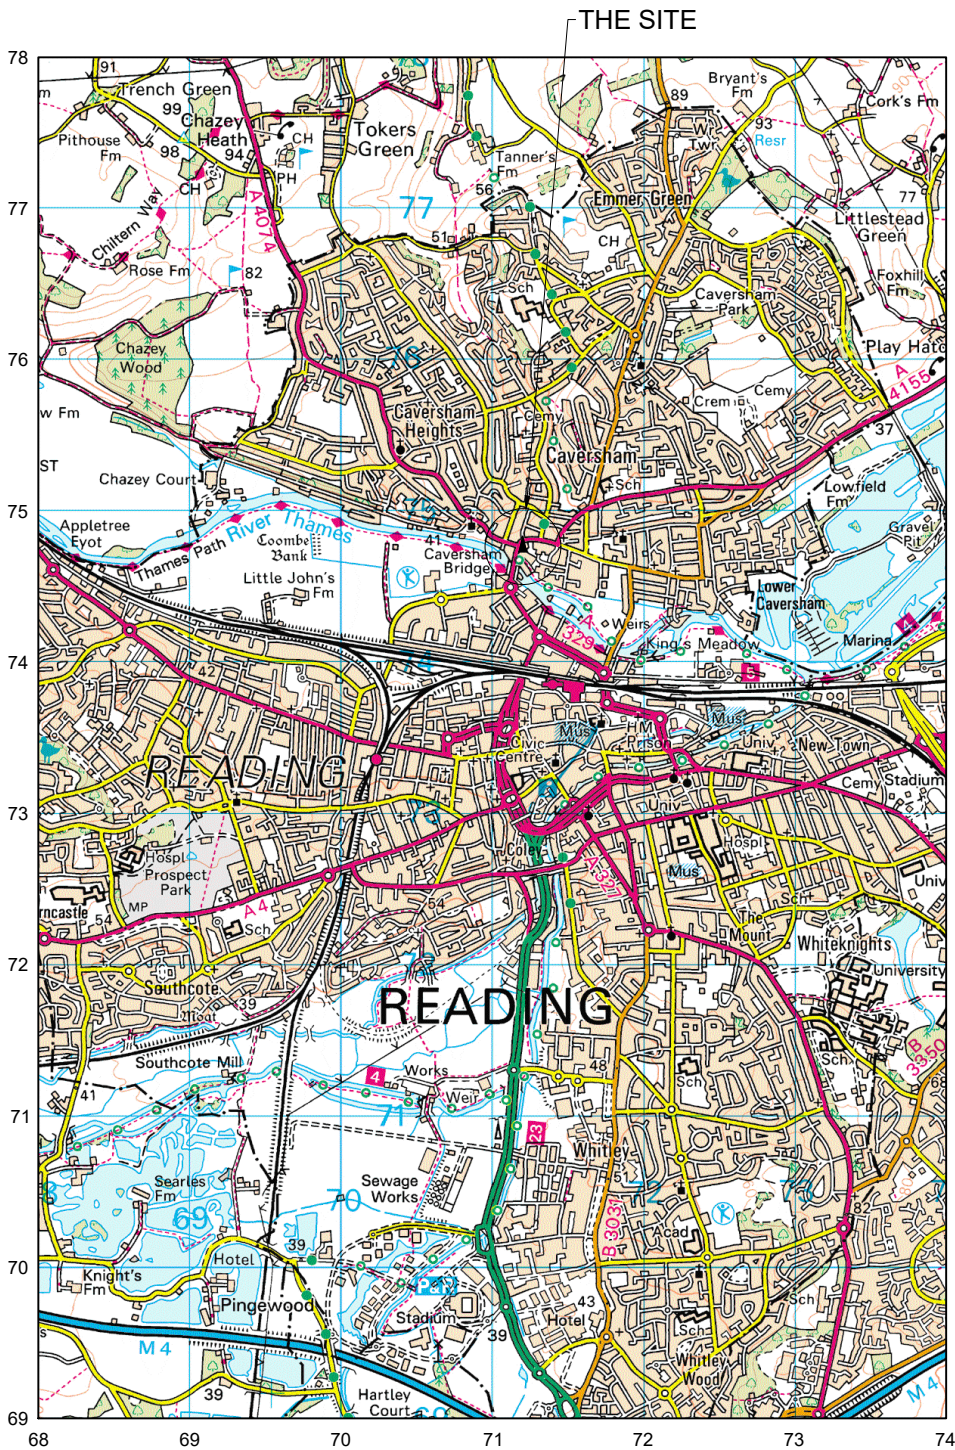

LOCATION PLAN
SCALE 1:50,000

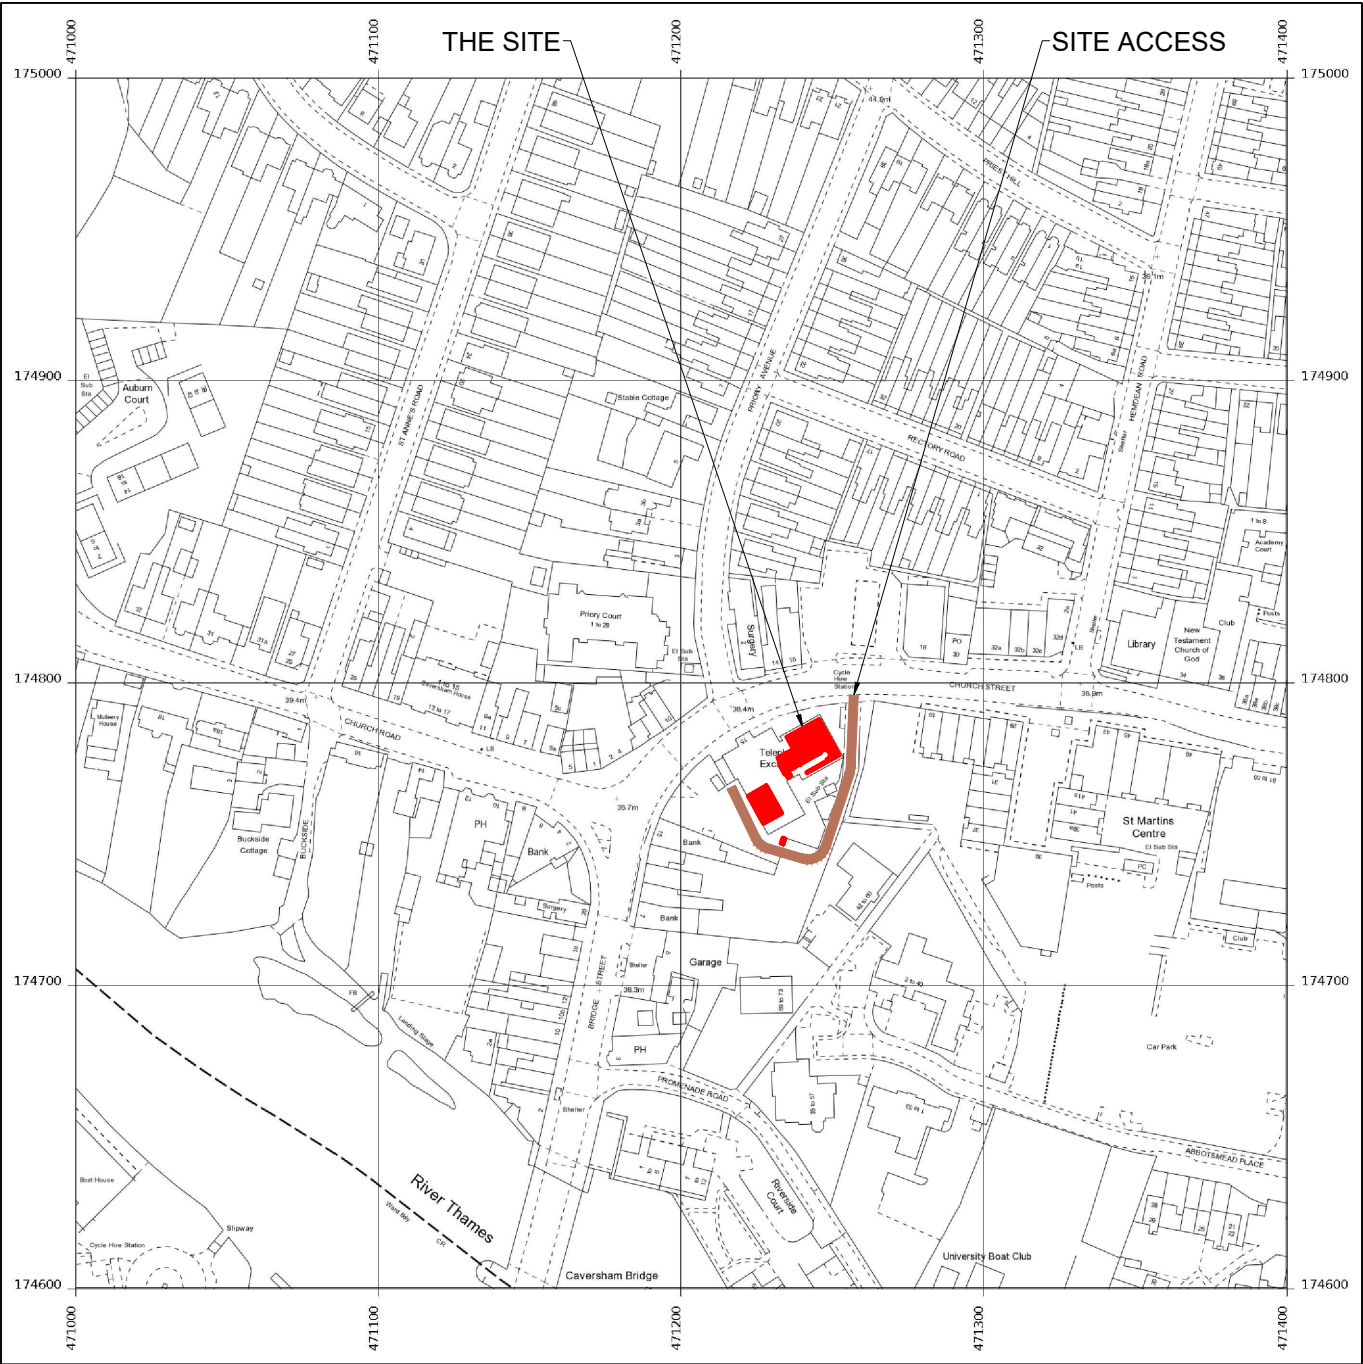

LOCATION PLAN
SCALE 1:2500



©2010 Arqiva
All rights reserved. No part of this publication may be reproduced, stored in a retrieval system or transmitted in any form or by any means (Electronic, Mechanical, Photocopying, Recording or otherwise), without the prior written consent of the Company.

NOTES

BASED UPON ORDNANCE
SURVEY DIGITAL DATA
WITH THE PERMISSION OF
THE CONTROLLER OF HER
MAJESTY'S STATIONARY
OFFICE, © CROWN
COPYRIGHT. LICENCE NO.
100044560

BT SKYLINE No.

RG0030

	PROJ No			
	PROJ No			
	PROJ No			
	PROJ No			
1	PROJ No 217283 LOCATION PLAN	17/12/19	KG	WHP
ISS	REVISION	DATE	DRN	APP

arqiva

Crawley Court, Winchester, Hampshire, SO21 2QA
Tel. 01962 823434, Fax. 01962 822378

SITE No 167379
CAVERSHAM ATE
CHURCH STREET
CAVERSHAM,
READING
BERKSHIRE
RG4 8AZ

NGR SU 71220 74770

OS GRID

TITLE
LEGAL PLAN

SCALE 1:2500

DRAWN	KG	16/12/19
APPROVED	WHP	17/12/19

DRG No.	Sheet 1 of 1	Rev
167379-00-010-ML001		1

