

173660N



173650N

173640N

462800E

462800E

462800E

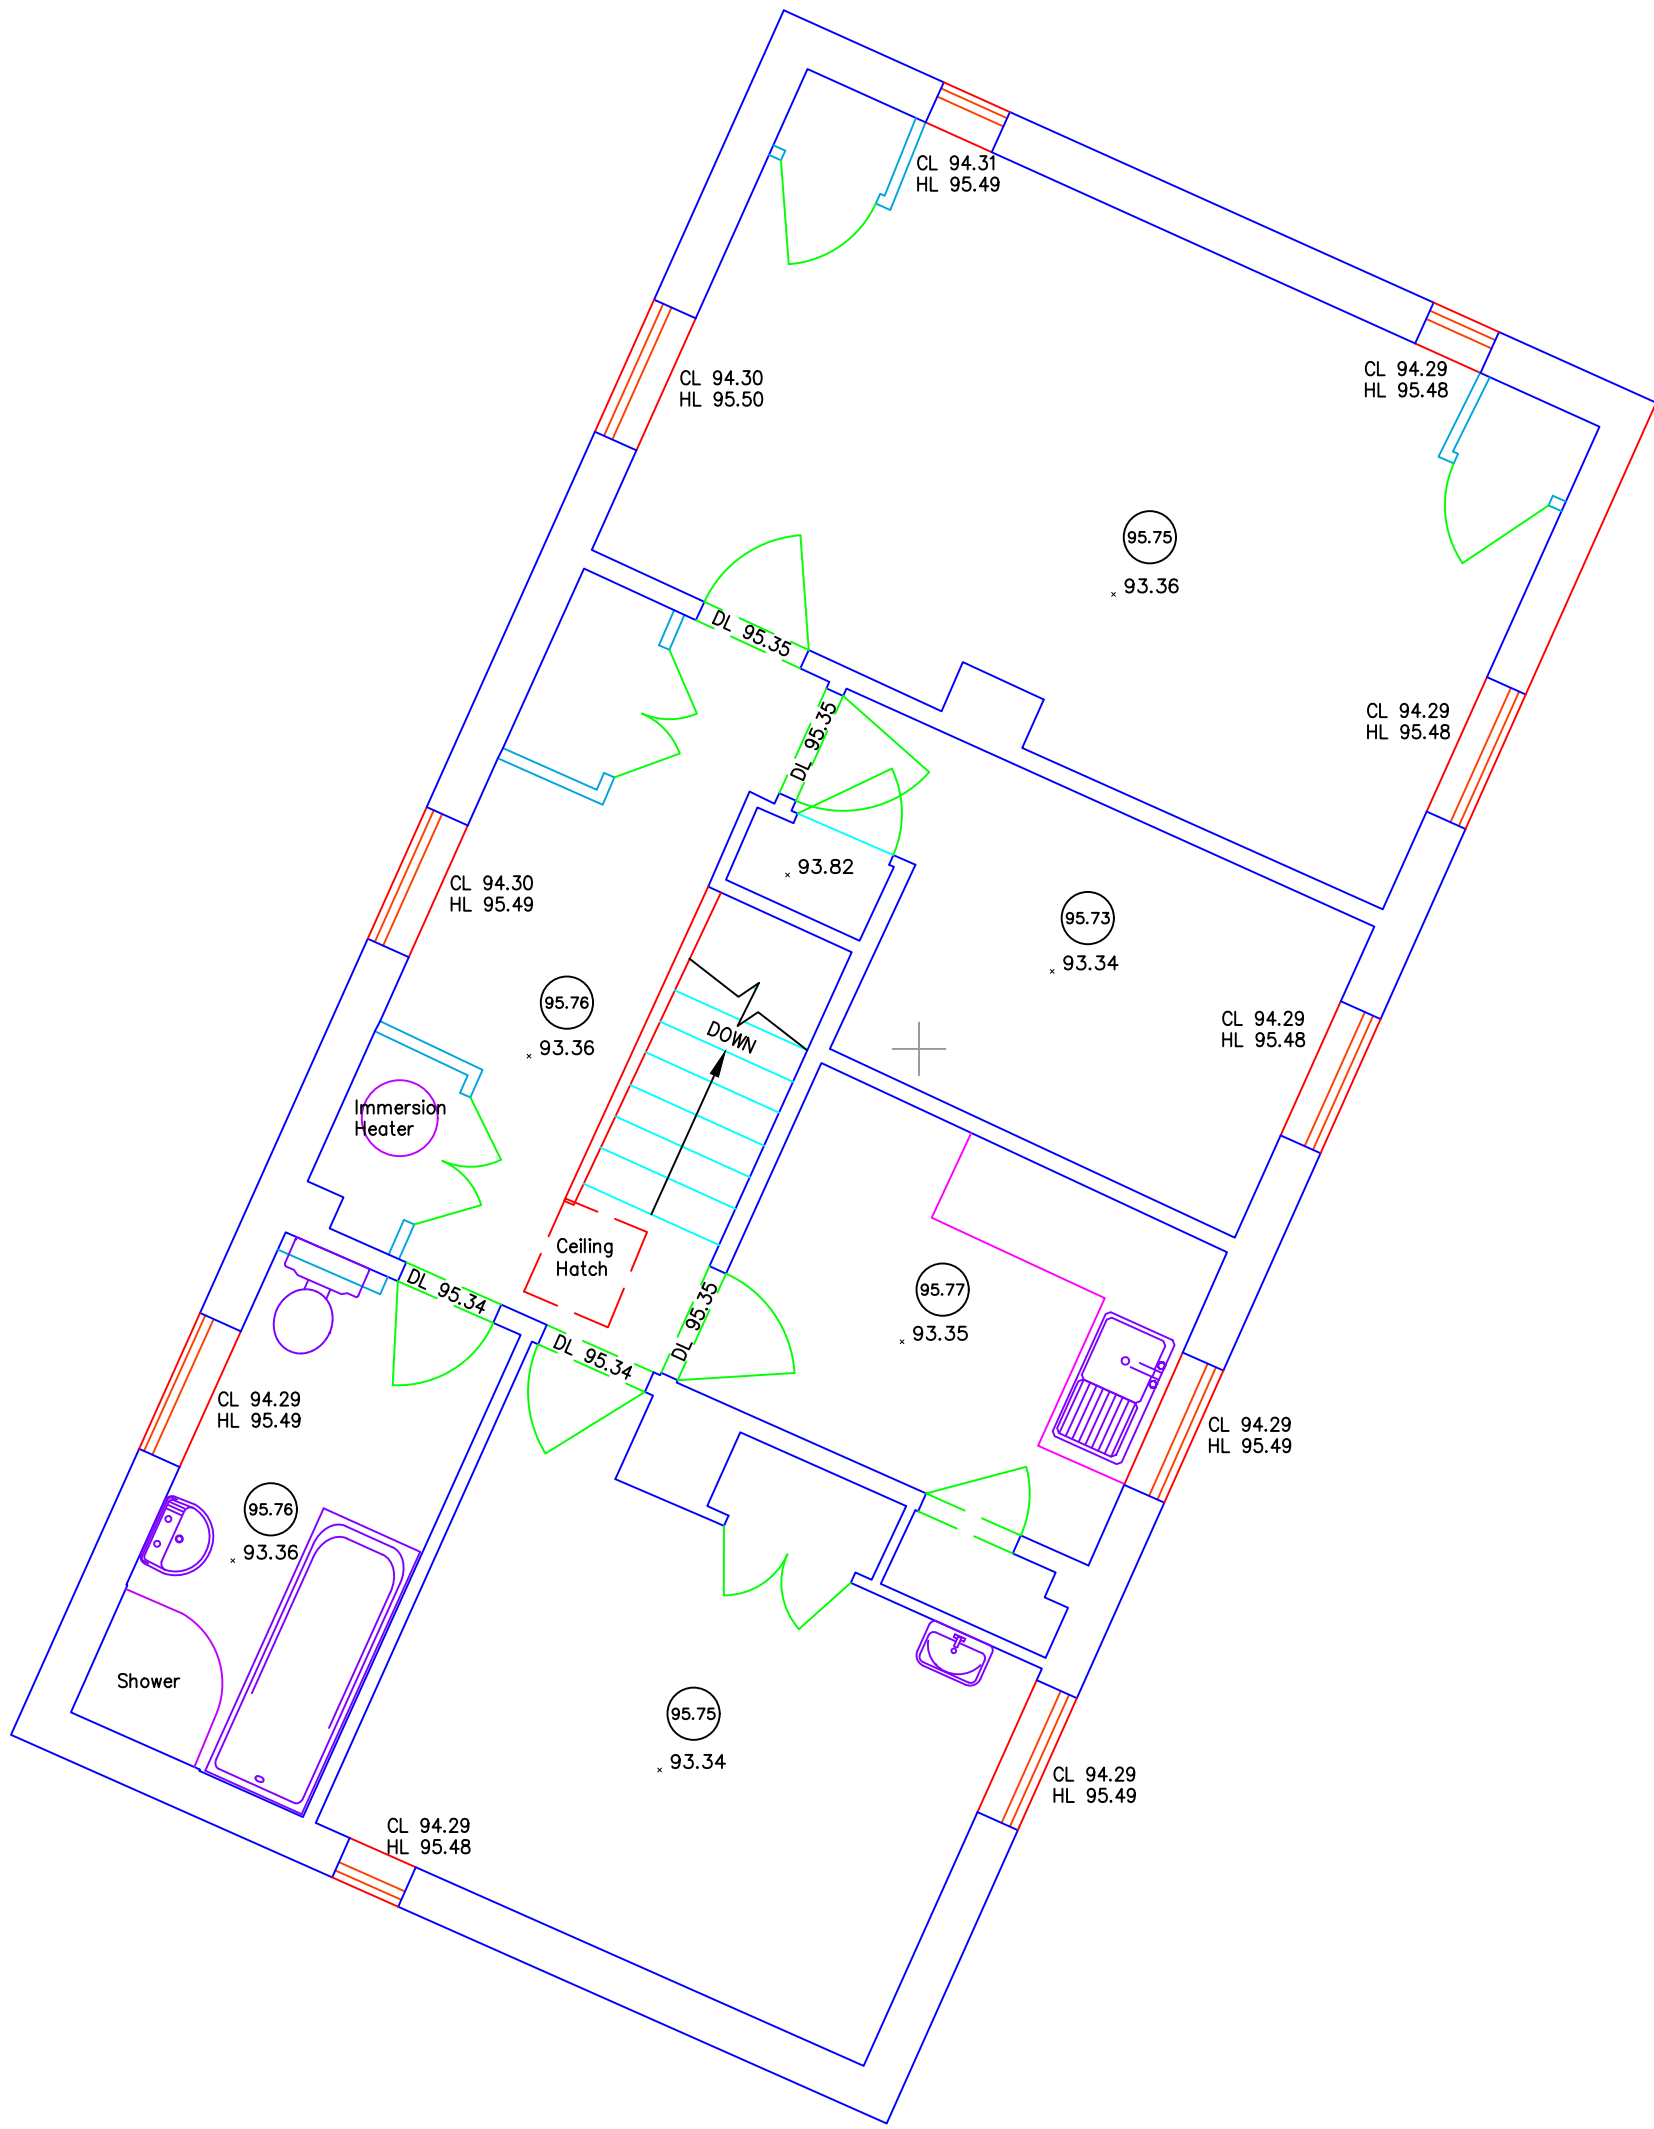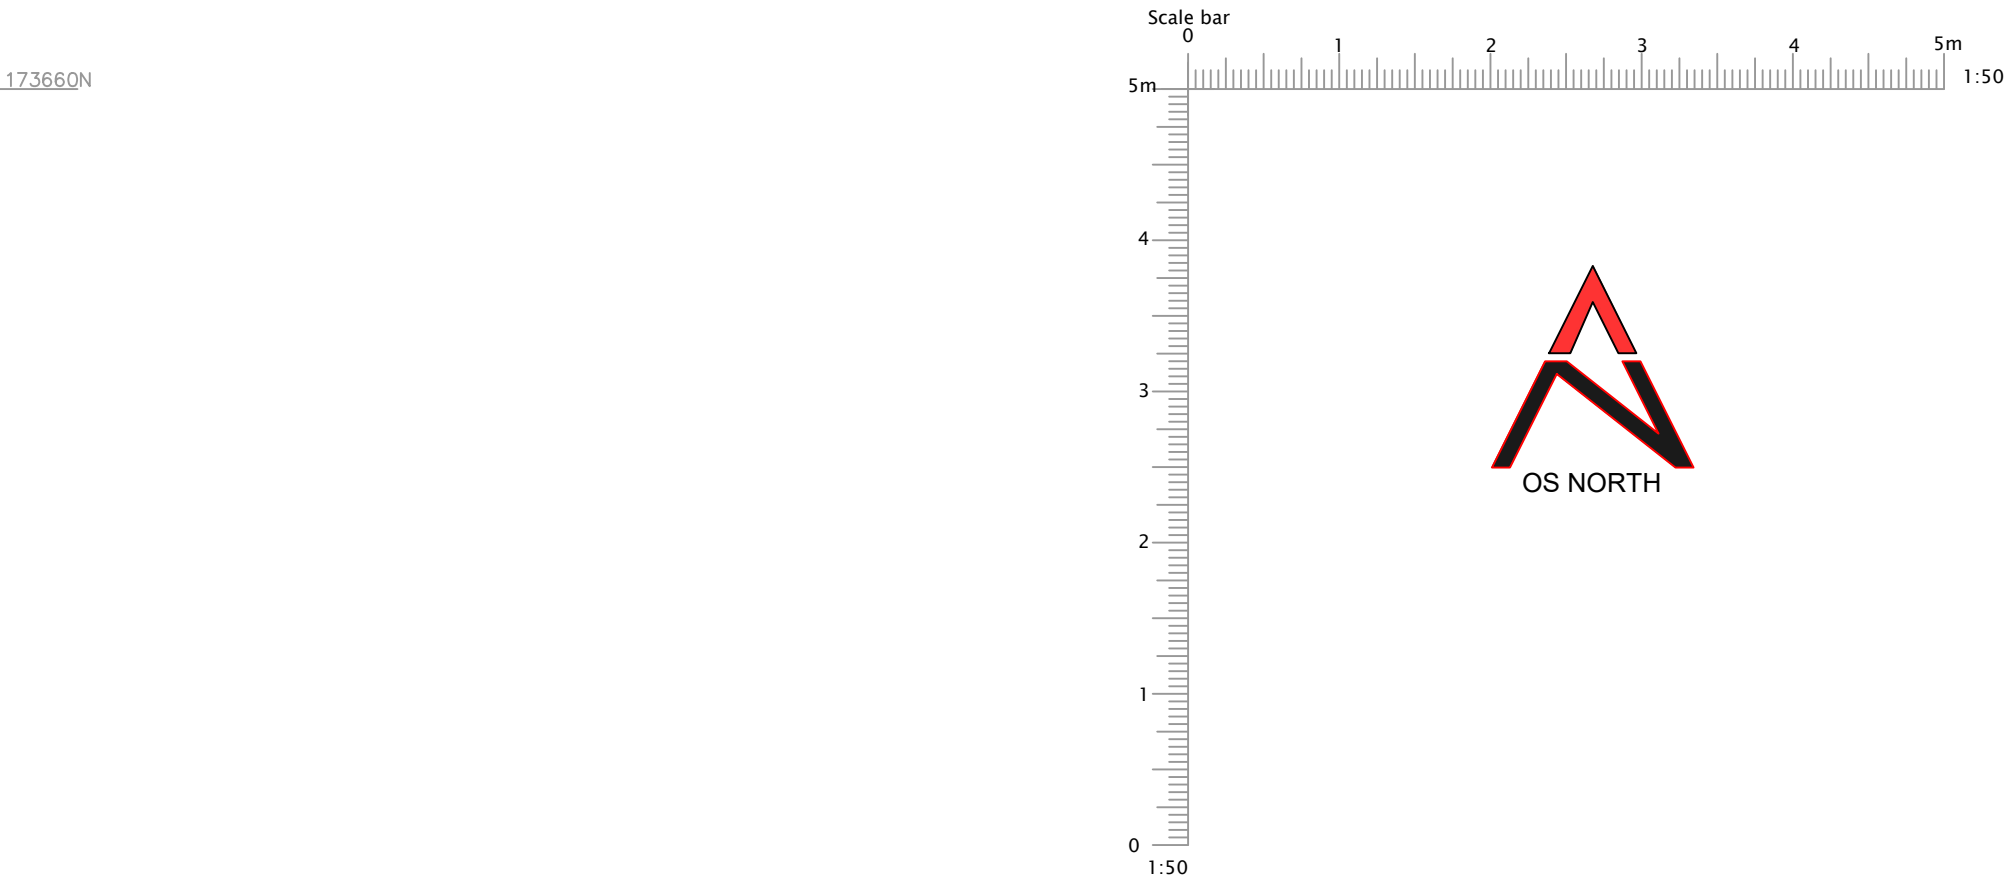

Coordinate Table				
Station	Eastings	Northings	Level	Description
G1	467825.064	173651.851	90.451	Peg
S2	467824.740	173635.905	89.964	Nail
S3	467810.686	173641.739	90.385	Nail
S5	467806.109	173658.039	90.514	Peg
S6	467788.916	173653.584	90.555	Nail
S7	467786.903	173644.324	90.350	Nail
S4	467807.980	173639.892	90.462	Nail

Note

This survey data has been prepared for the client detailed below to an agreed specification. Unless otherwise agreed in writing the liability of 360 Geomatics Ltd is limited to the client or his appointed agent and does not extend to use beyond the limitations of the specification.

Grid: Survey is based on a local plane grid, site centred at Station G1 to Ordnance Survey National Grid coordinates (OSGB36).

Values have been derived via GPS using the OS active network using the OSTN15 transformation model and the OSGM15 geoid model.

Level datum: Ordnance Datum Newlyn (ODN).

© Copyright 360 Geomatics Ltd 2019

Abbreviations (Where Applicable)			
AH	Arch Height	H/R	Hand Rail
AL	Arch Level	IC	Inspection Cover
(AR)	Assumed Route	IL	Invert Level
BH	Beam Soffit Height	L	Light
BL	Beam Soffit Level	LP	Lamp Post
BLR	Boiler	MH	Manhole
BO	Bollard	mh	Metres High
BSU	Beam Slopes Up	MK	Marker
BW	Brick Wall	NS	Notice Board
C/B	Close Boarded Fence	NFI	No Further Information
(1.90) F	Ceiling Level (F=False, T=True)	O/H	Overhead
C/L	Chain Link Fence	OH	Opening Height
CH	Cill Height	OL	Opening Level
CL	Cill Level	PL	Plinth
CO	Column	RAL	Roof apex level
Conc	Concrete	(R)	From Records
CPS	Conc Paving Slabs	RSJ	Rolled Steel Joist
CR	Collar Level	RW	Roof Slopes Up
CSU	Ceiling Slopes Up	SC	Stop Cock
CT	Cable TV Cover	SH	Soffit Height
DC	Drainage Channel	SK	Skelling Level
DH	Door Height	SKL	Skylight
DL	Door Level	SL	Soffit Level
DP	Down Pipe	SPH	Spring Point Height
DK	Drop Kerb	SPL	Spring Point Level
E	Earthing Point	THL	Threshold Level
FB	Flower Bed	TOB	Top of Beam
FIC	Feeds Into Ceiling	TOP	Top of Feature
FIG	Feeds Into Ground	TOW	Top of Wall
FP	Fire Place	TP	Telephone Pole
G/R	Guard Rail	UTL	Unable to Lift
GA	Gate	UTM	Unable to Measure
GU	Gully	UTT	Unable to Traverse
GV	Gas Valve	VP	Vent Pipe
HB	Hand Basin	WC	Water Closet
HD	Heating Duct	WM	Water Meter
HH	Head Height	WV	Water Valve
HL	Head Level	WT	Work Top
↗	Ceiling Joist Direction	⚓	Survey Station
➡	Step Up	⤴	Vaulted Ceiling

Rev Suffix	Revision Details	Initial	Date
------------	------------------	---------	------

Surveyed by

360GEOMATICS
LAND & MEASURED BUILDING SURVEYS

10 Salters Heath Road
Monk Sherborne, Tadley
Hampshire RG26 5HY

Tel: 01256 851672
Mob: 07734 233459
Email: info@360g.co.uk
Website: www.360g.co.uk

Client: DANIEL STANNARD
8 RILEY ROAD
TILHURST
READING
RG30 4UX

Job Title: SURVEY AT
8 RILEY ROAD
TILHURST
READING
RG30 4UX

Drawing Title: FIRST FLOOR
PLAN

Drawing No: 360G/19037T/201		Rev Suffix:	
-----------------------------	--	-------------	--

Drawn: PB	Checked: JM	Scale: 1:50	Date: JUNE 2019
-----------	-------------	-------------	-----------------

Job No: 19037T	Sheet: 1 of 1	Sheet Size: A1
----------------	---------------	----------------