


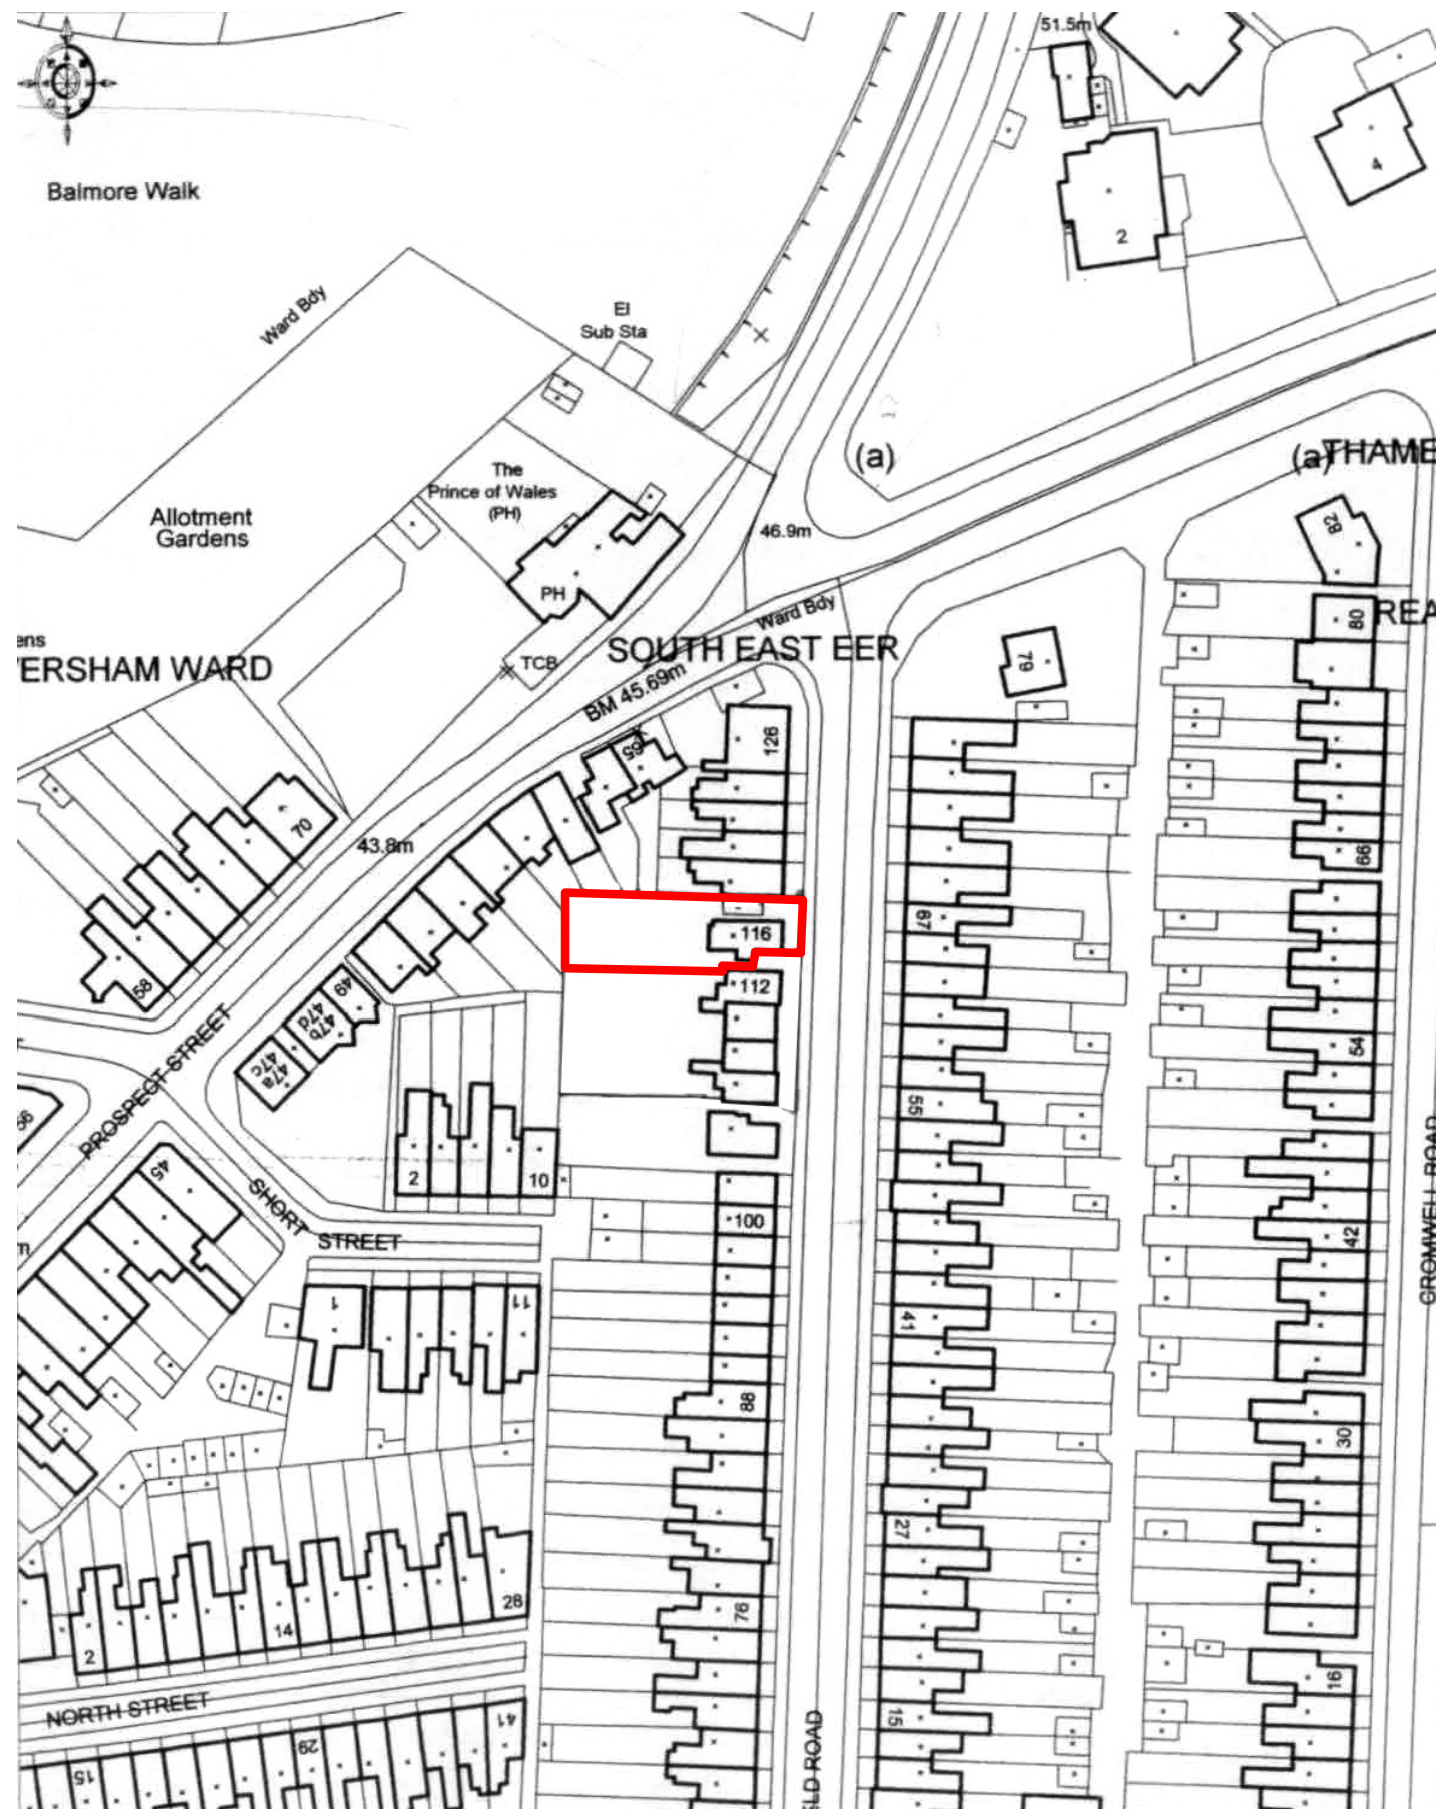

1

500

Location plan
scale 1:1250@A3

Revision	Release date	Drawn/Checked	NOTES
A	16/06/2020	CB DM	First issue for planning
GENERAL NOTES			

CLIENT: Prospect Development Ltd

GENERAL NOTES



Avalon Construction & Design

a: Black Mews, Richmond TW9 3GA
e: architecture@avalonbuild.co.uk
w: avalonbuild.co.uk
t: 020 7348 9058
m: 07891 174552

PROJECT	Westfield Rd
ADDRESS	114-116 Westfield Rd - Reading RG4 8JH
DRAWING TITLE	Location plan
DRAWING NO	ACD 0518 116 500
PURPOSE OF ISSUE	PLANNING
SCALE	1:1250
FORMAT	A3