




1:1250
CONTEXT PLAN PLAN




1:200
SITE PLAN 1:200

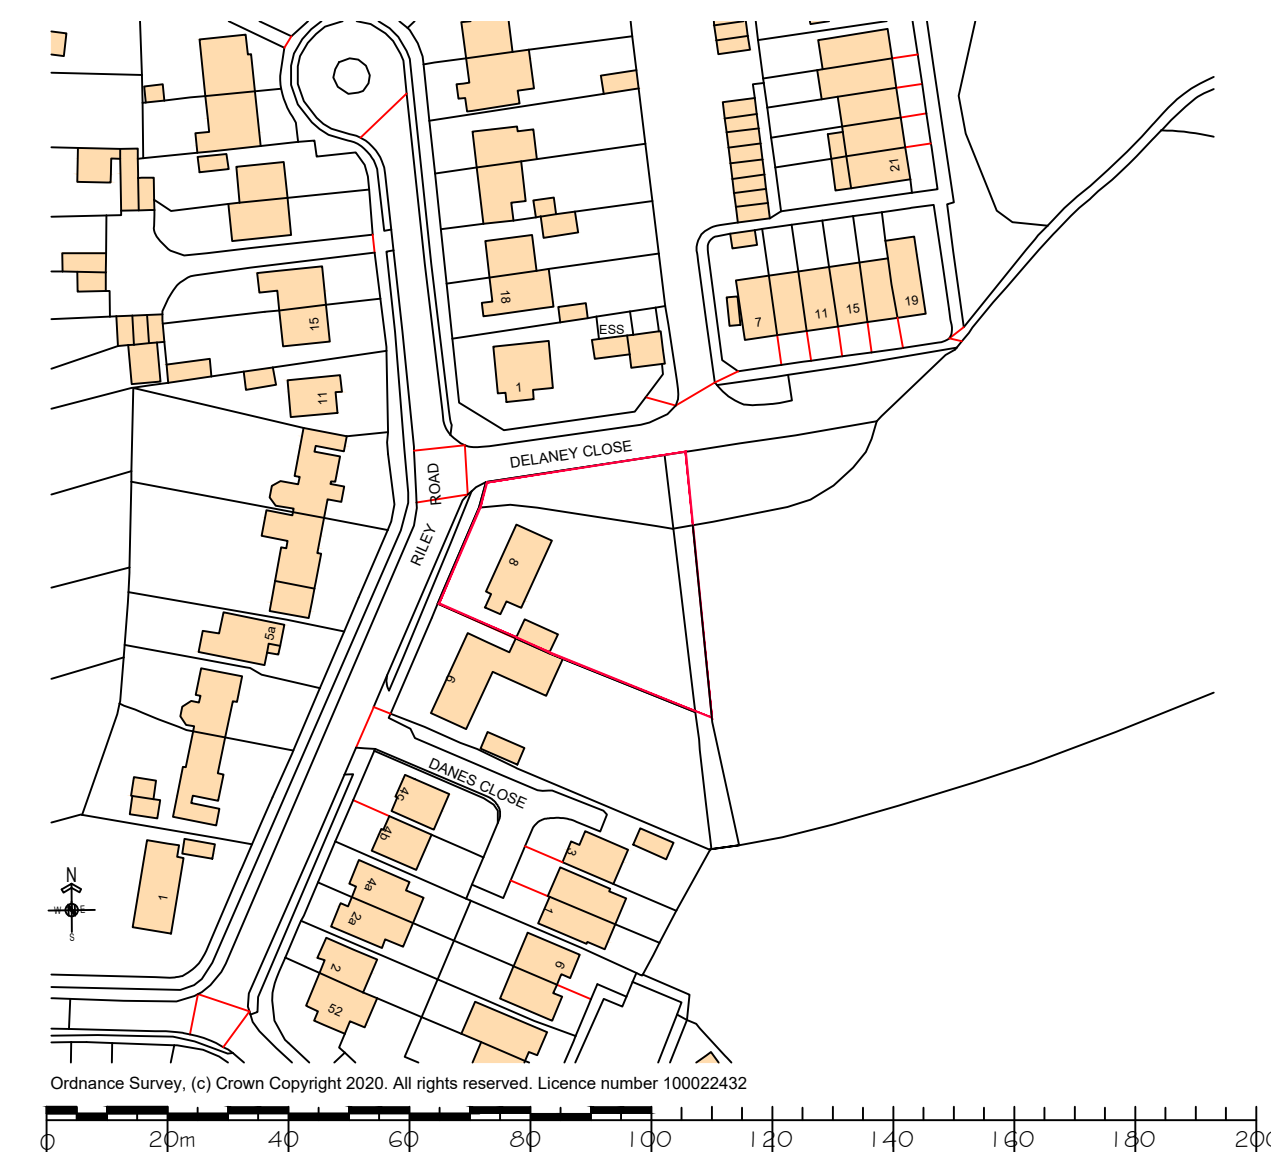


1:1250
LOCATION PLAN

Notes.
All dimensions and levels on site are to be checked prior to commencement of work.
This drawing is the copyright of J I Architects RIBA.

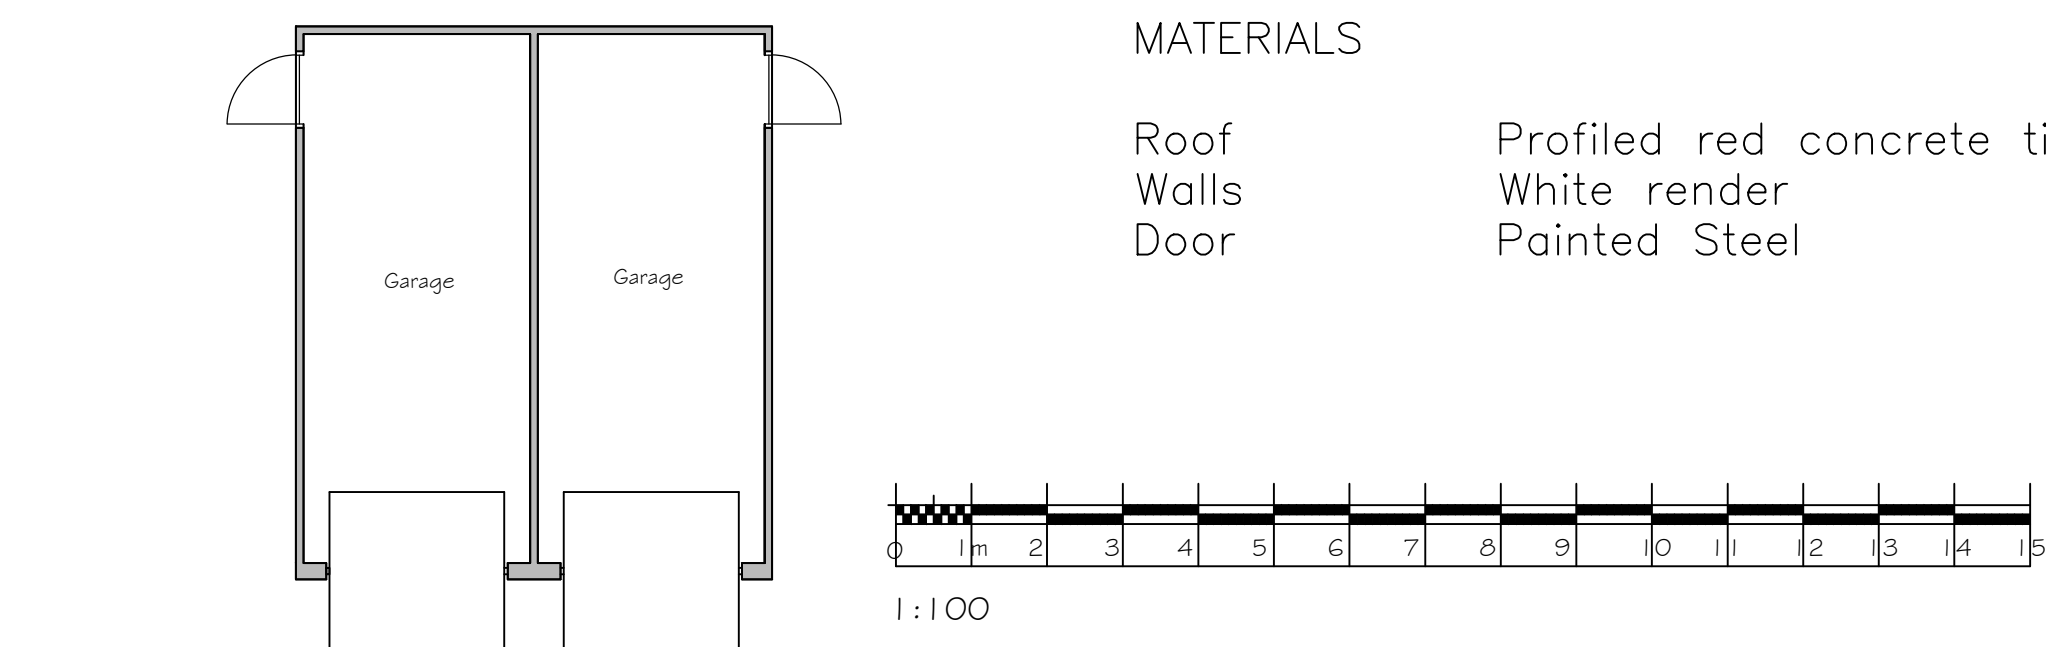

PLAN

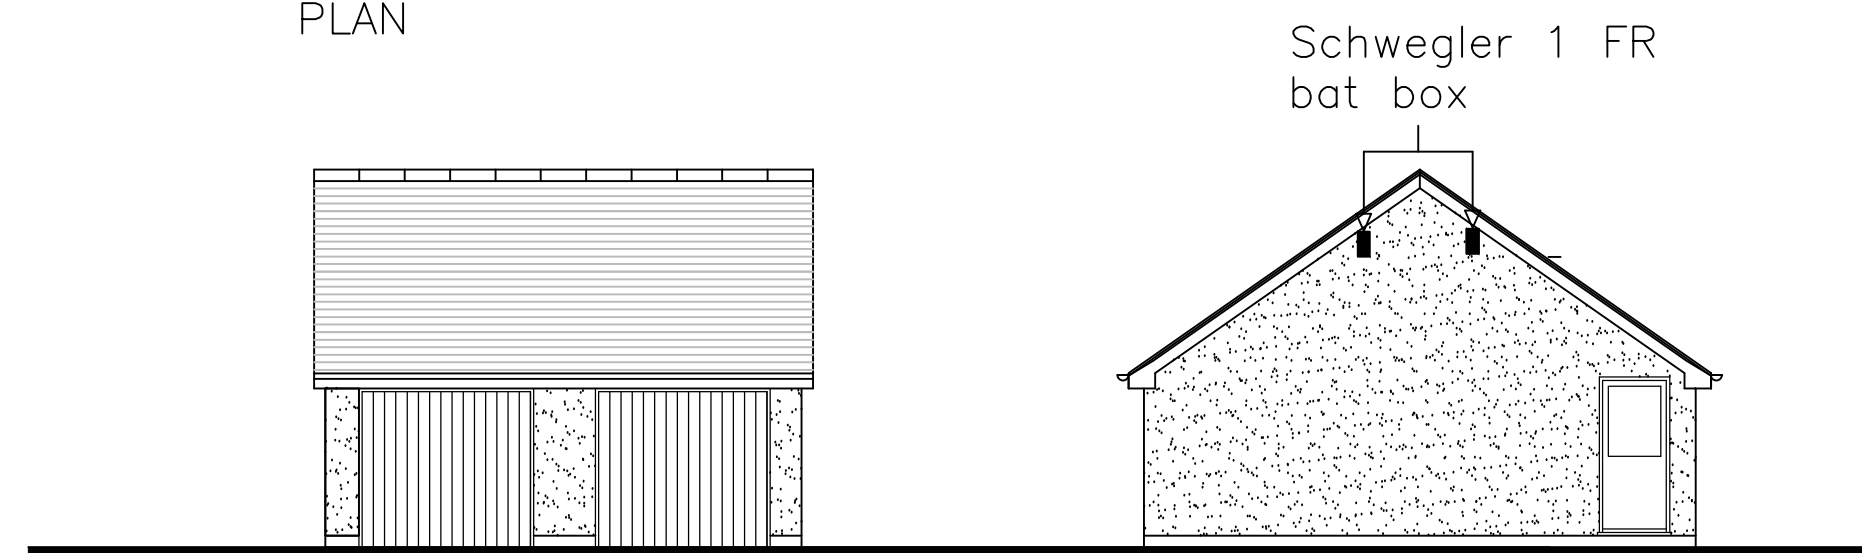

FRONT ELEVATION

SIDE ELEVATION



REAR ELEVATION

SIDE ELEVATION

GARAGE DETAILS 1:100


REV B BAT BOX REF CHANGED 26.03.20
REV A BAT TUBES ADDED 23.03.20

PROPOSED REDEVELOPMENT OF
8 RILEY ROAD
TILEHURST
READING RG30 4UX

MR D STANNARD

SITE PLAN, GARAGES AND
LOCATION PLAN

SCALE various DATE 03.03.20

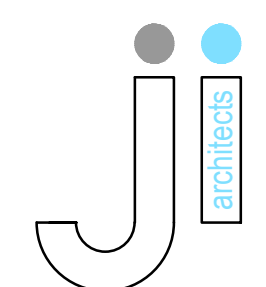

J I Architects
5 Butt Street
Minchinhampton
Gloucestershire GL6 9JP
01453 451 457
john@jiarchitects.co.uk