


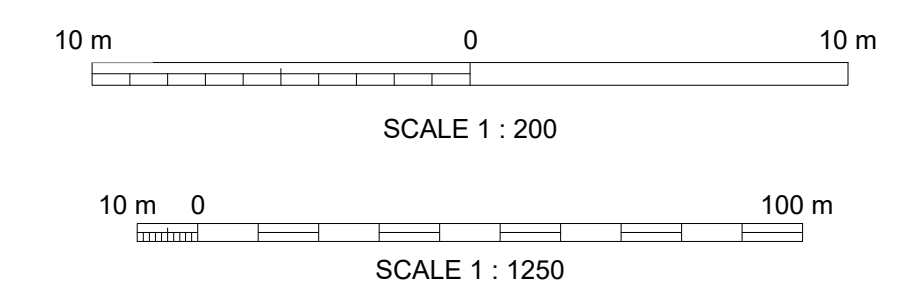

PLEASE NOTE THAT THE CURRENT OS-MAP AVAILABLE FOR THE LOCATION PLAN MAY NOT BE COMPLETELY ACCURATE OR UP TO DATE. PLEASE CONSULT THE PLANNING HISTORY FOR THE AREA FOR MORE UP TO DATE DEVELOPMENT.



A	23 03 20	DA	JA	DA	ISSUED FOR PLANNING APPROVAL
REV	DATE	DRN	CHKD	APPD	DESCRIPTION
DRAWING STATUS					

For Approval



E: info@bluebirdengineering.co.uk
T: 0118 9583 551 F: 0118 9583 563
A: 110 London Street, Reading, RG1 4SJ

CLIENT	Miss Analia Barros	
PROJECT	16 Ennerdale Road Reading	
TITLE	Site Location Plan & Block Plan	
DRAWN JA	DATE March 20	SCALE As Shown @ A1
DRG NO A-1000		REV A
© BLUEBIRD ENGINEERING LTD 2013		