

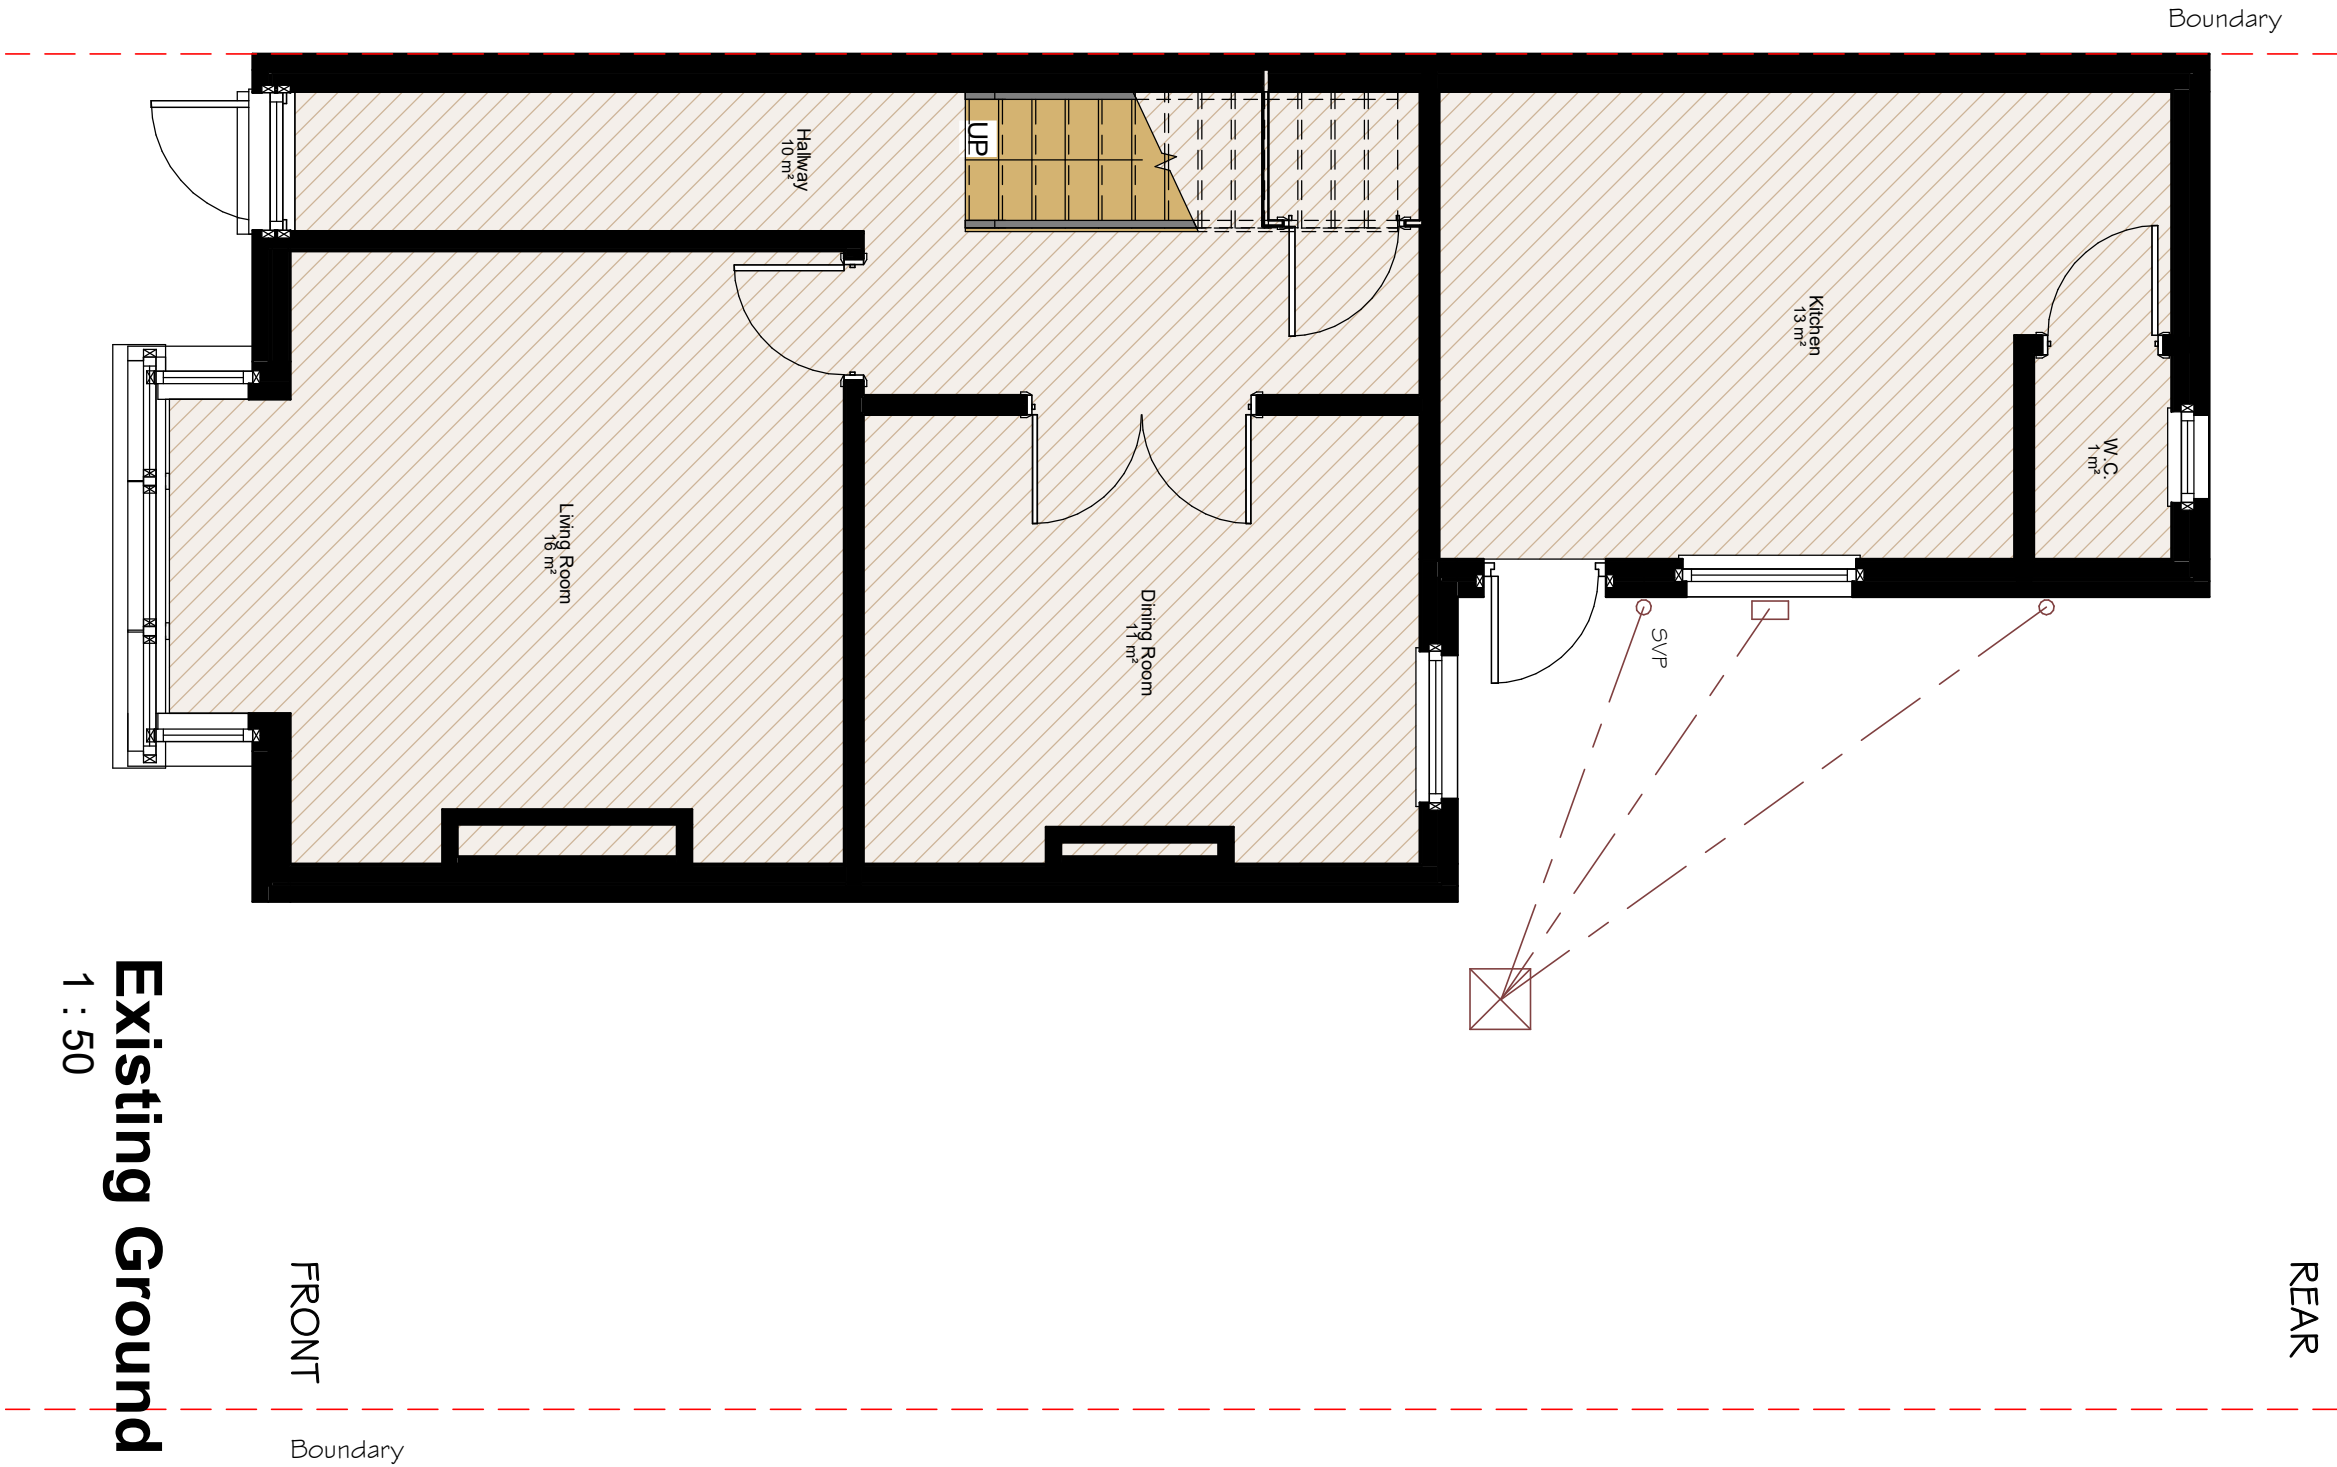


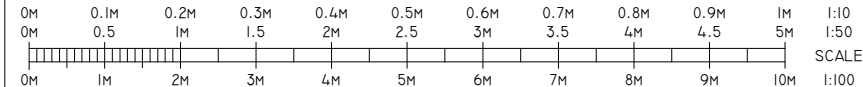

Existing Ground FFL
1 : 50


THIRD ANGLE PROJECTION

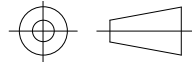

NOTES:

1. 07.07.2020

ISSUE AND CHANGE:

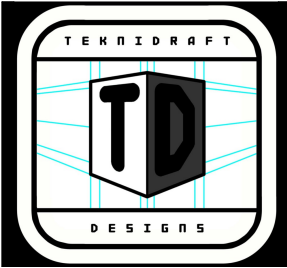

SHEET
EXISTING GROUND
FLOOR

PROJECT
REAR EXTENSION

CLIENT
J & A JOHNSTONE, 51
ARMOUR RD,
TILEHURST, READING,
BERKS RG31 6HA

DATE
JULY2020

SCALE (@ A3)
1 : 50

DRAWN BY
RDB

REV

1

PROJECT NUMBER
JOHNSTONE-TD-20-279

DRAWING NUMBER
JOHNSTONE-TD-20-279-E2