




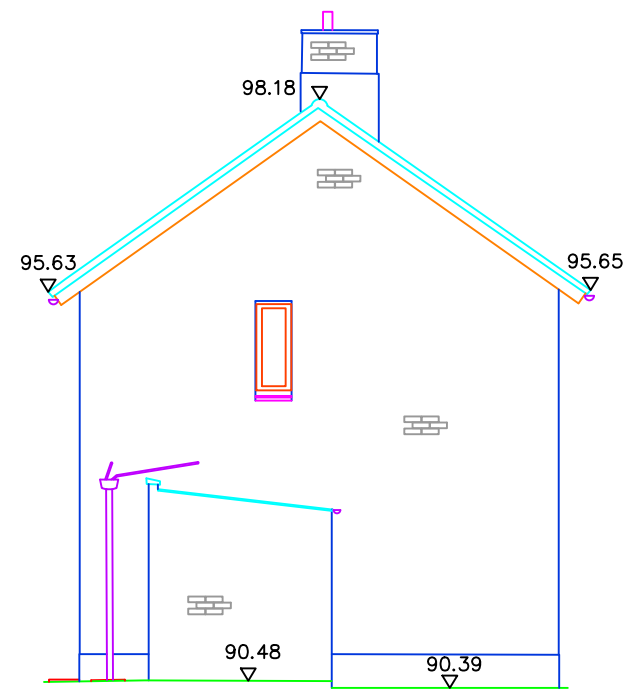


ELEVATION A-A

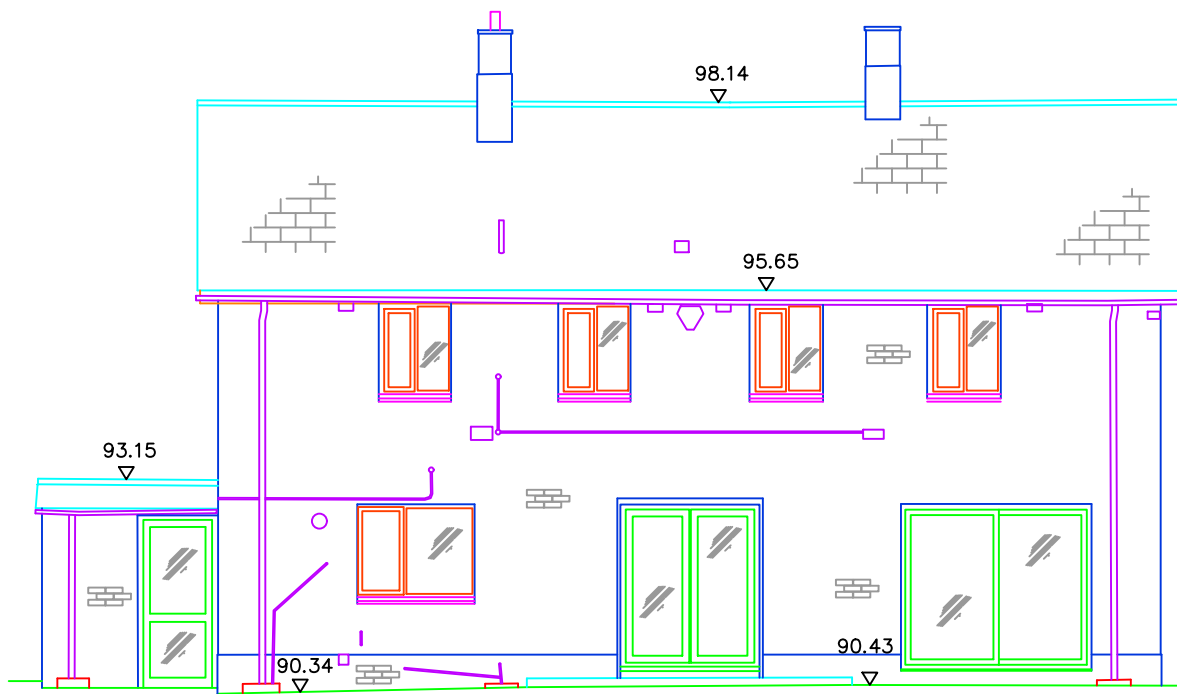


ELEVATION B-B

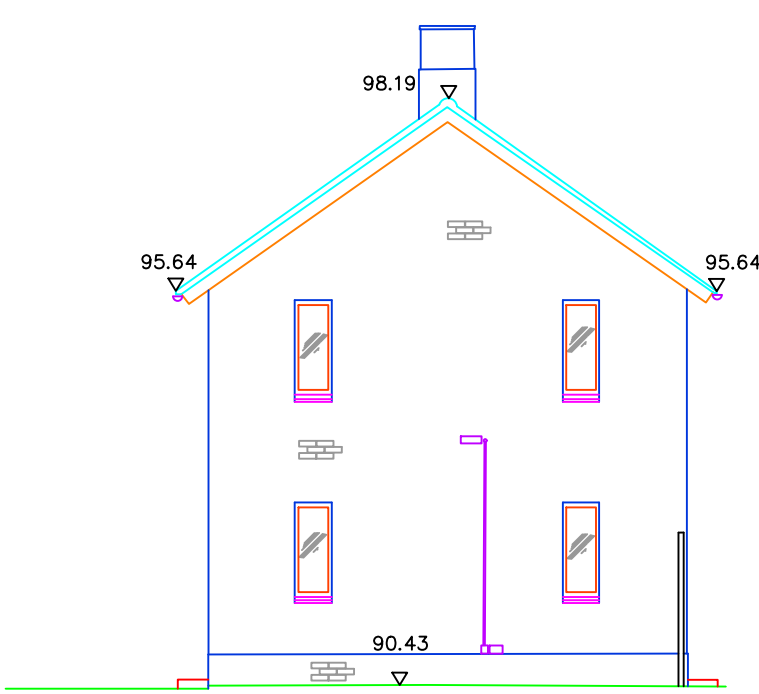


ELEVATION C-C

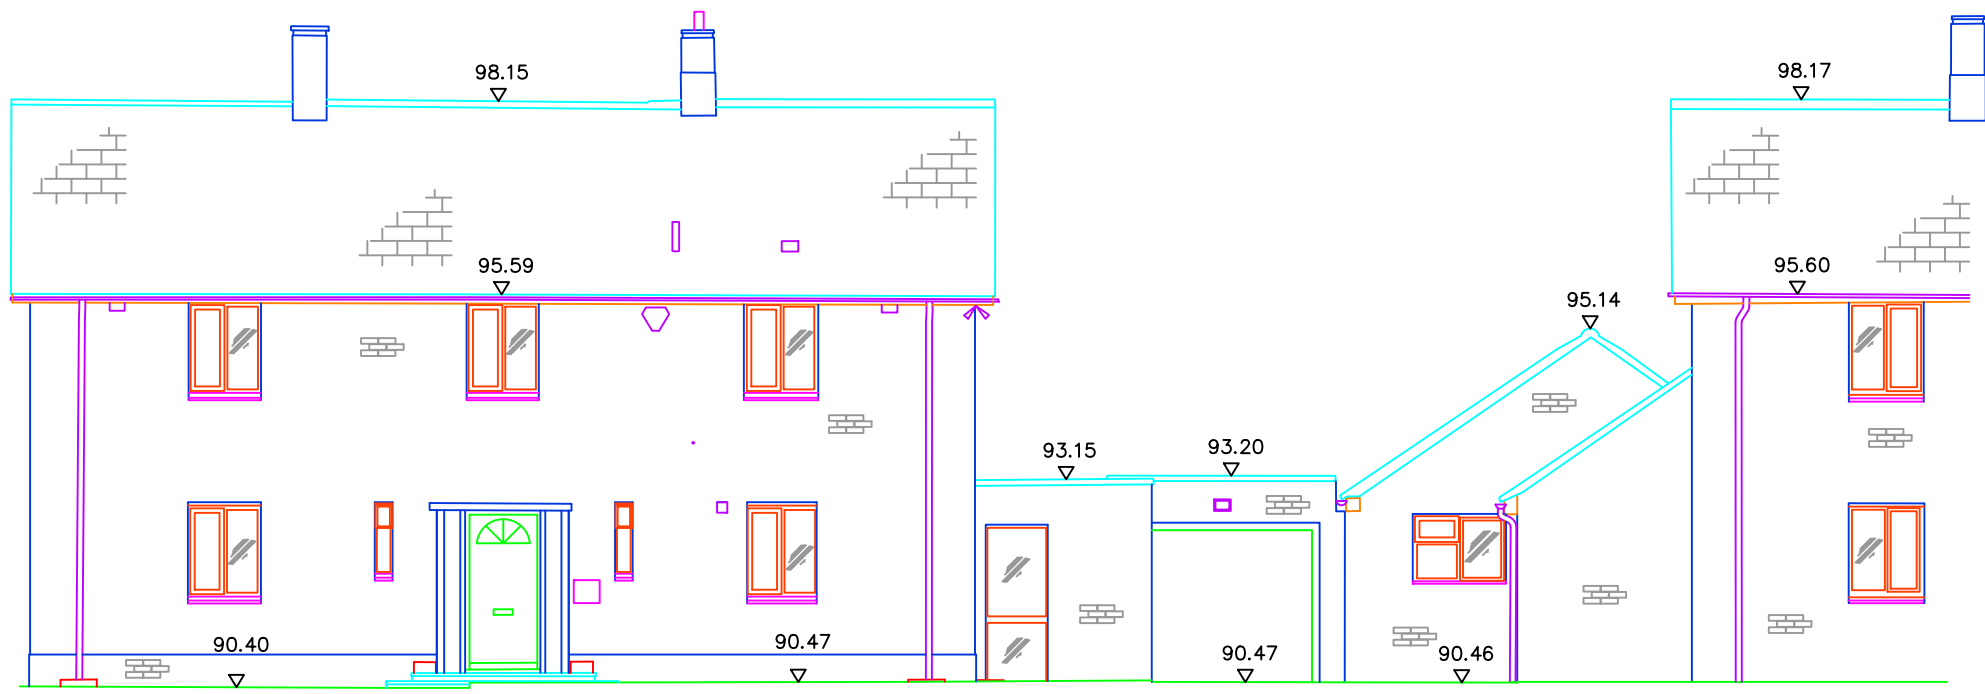

ELEVATION D-D

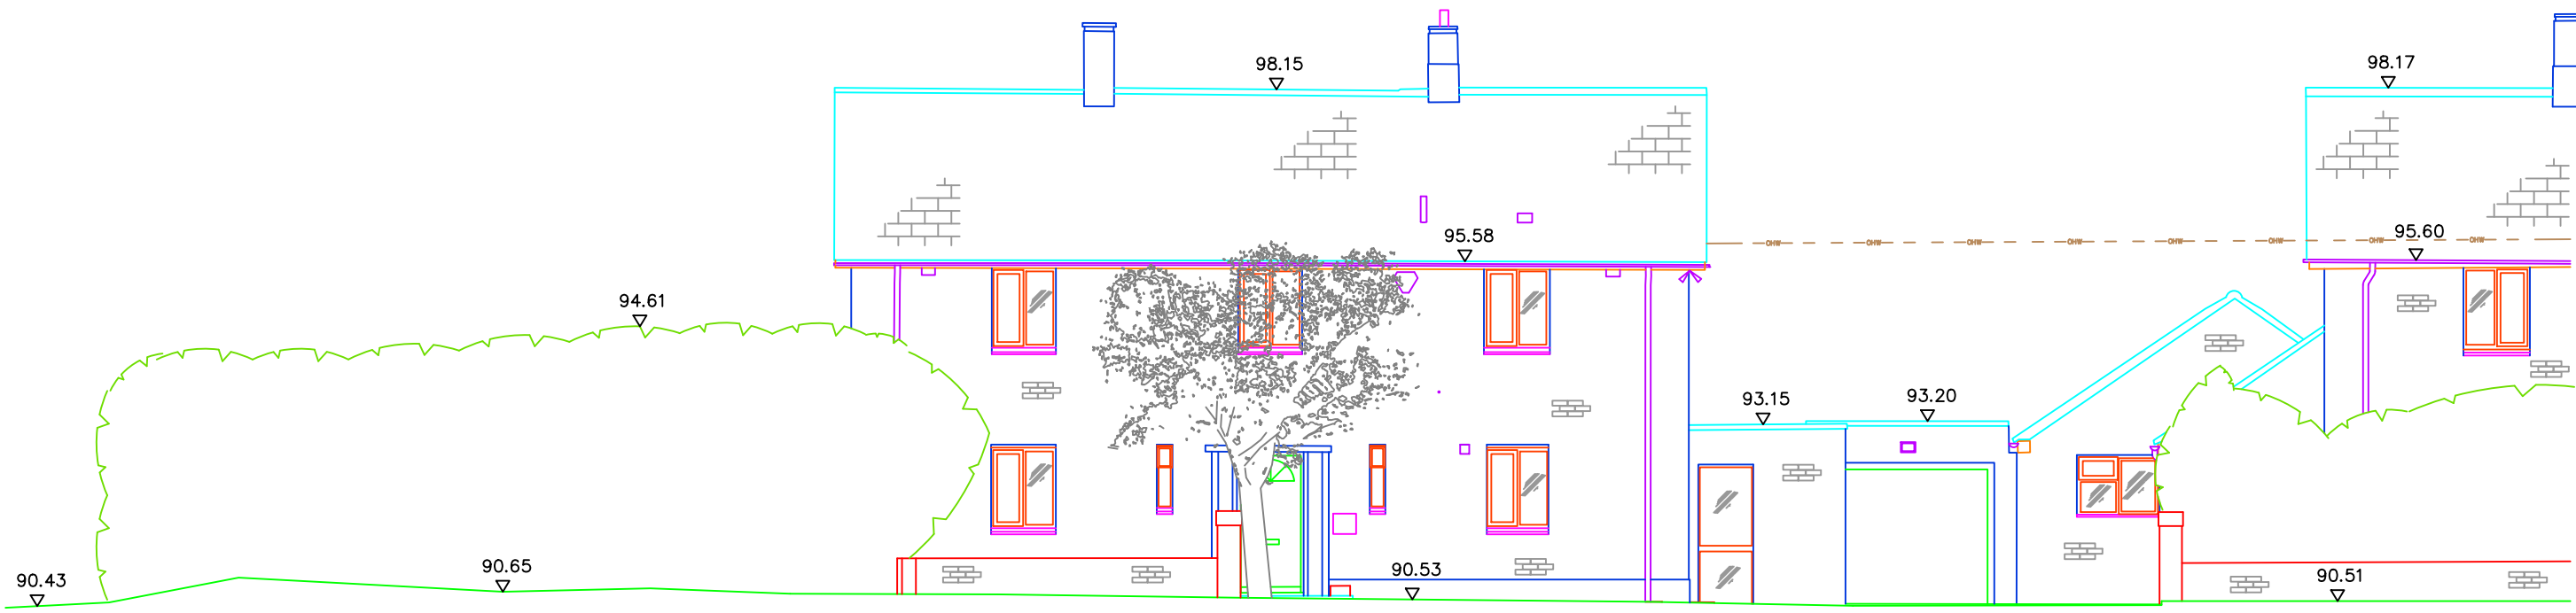


STREETVIEW D-D

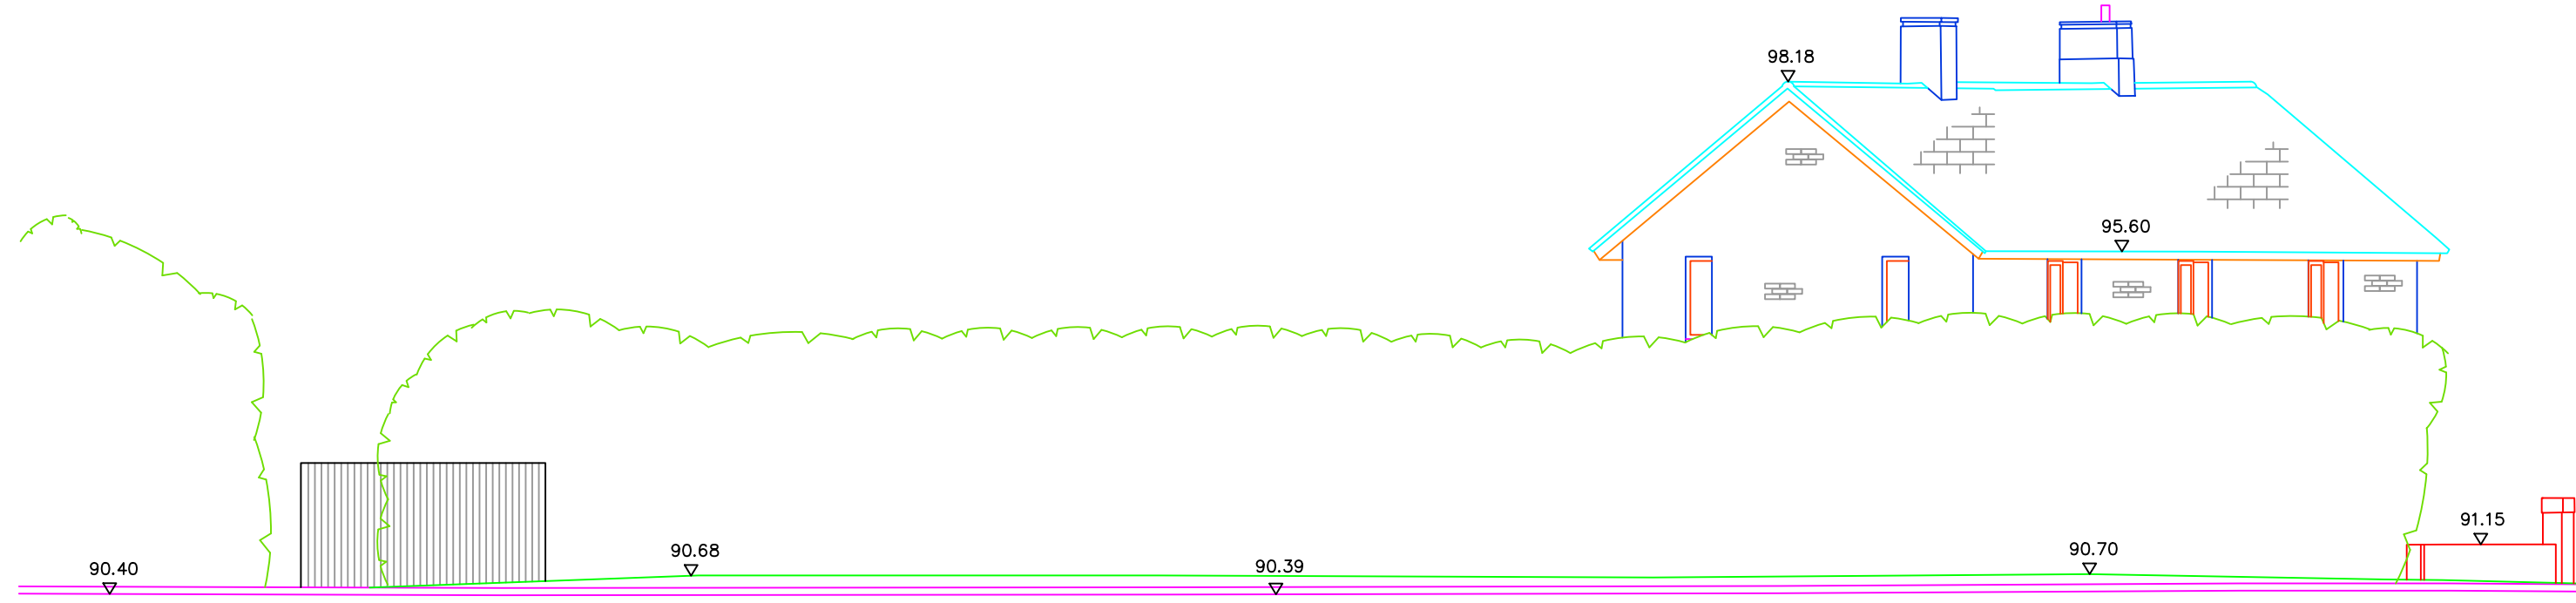

STREETVIEW E-E

Coordinate Table				
Station	Eastings	Northings	Level	Description
G1	467825.064	173651.851	90.451	Peg
S2	467824.740	173635.905	89.964	Nail
S3	467810.686	173641.739	90.385	Nail
S5	467806.109	173658.039	90.514	Peg
S6	467788.916	173653.584	90.555	Nail
S7	467786.903	173644.324	90.350	Nail
S4	467807.980	173639.892	90.462	Nail

Note				
This survey data has been prepared for the client detailed below to an agreed specification. Unless otherwise agreed in writing the liability of 360 Geomatics Ltd is limited to the client or his appointed agent and does not extend to use beyond the limitations of the specification.				
Grid: Survey is based on a local plane grid, site centred at Station G1 to Ordnance Survey National Grid coordinates (OSGB36).				
Values have been derived via GPS using the OS active network using the OSTN15 transformation model and the OSGM15 geoid model.				
Level datum: Ordnance Datum Newlyn (ODN).				
© Copyright 360 Geomatics Ltd 2019				
Location Plan				

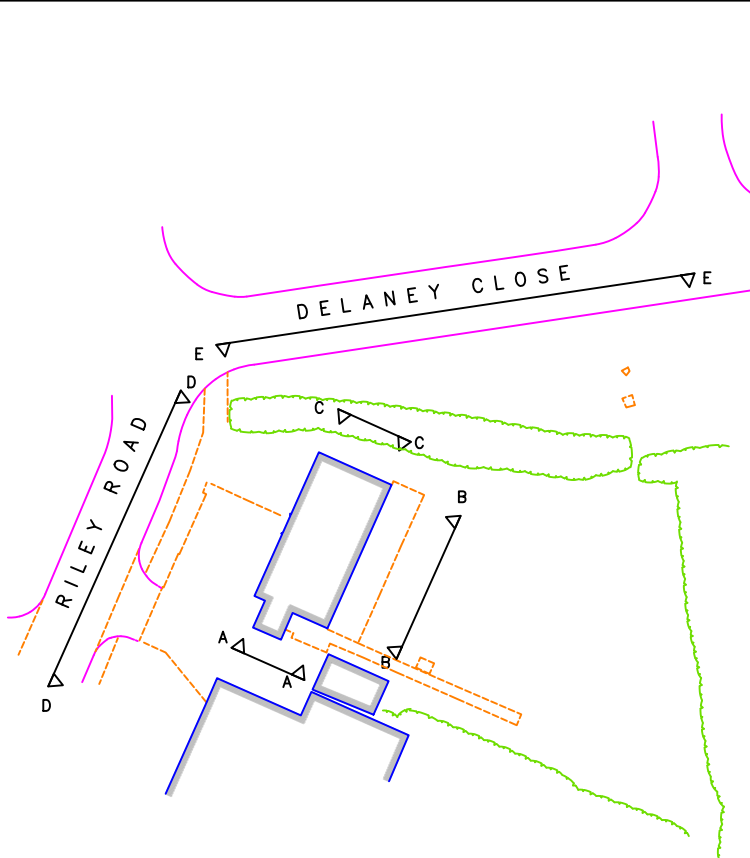

Rev Suffix	Revision Details	Initial	Date

Surveyed by

360GEOMATICS
LAND & MEASURED BUILDING SURVEYS

10 Salters Heath Road
Monk Sherborne, Tadley
Hampshire RG26 5HY

Tel: 01256 851672
Mob: 07734 233459
Email: info@360g.co.uk
Website: www.360g.co.uk

Client: DANIEL STANNARD
8 RILEY ROAD
TILHURST
READING
RG30 4UX

Job Title: SURVEY AT
8 RILEY ROAD
TILHURST
READING
RG30 4UX

Drawing Title: EXTERNAL
ELEVATIONS

Drawing No: 360G/19037T/300			Rev Suffix:
Drawn: PB	Checked: JM	Scale: 1:100	Date: JULY 2019
Job No: 19037T	Sheet: 1 of 1	Sheet Size: A1	