



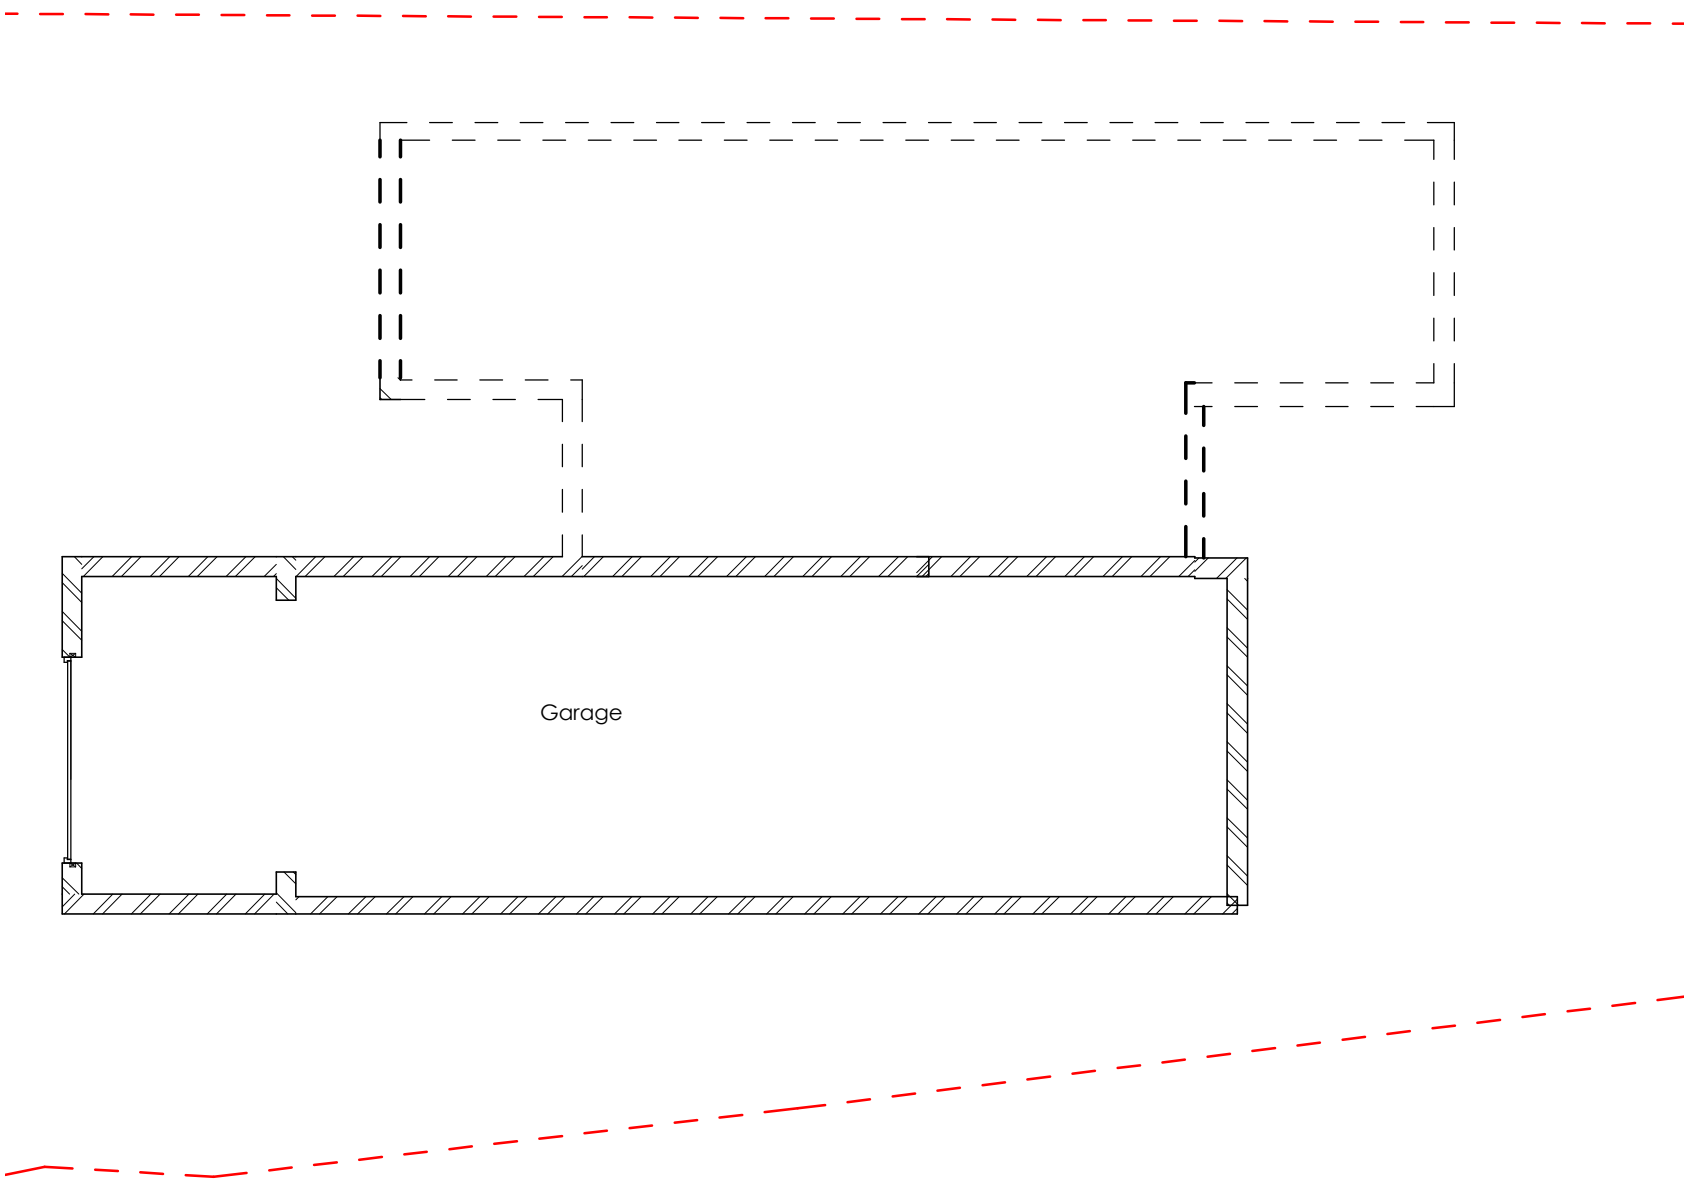

Basement

1 : 100

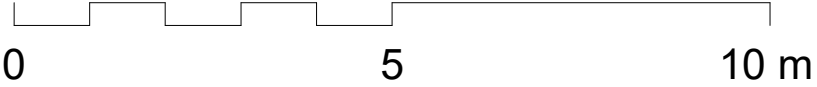

No.	Revision Description	Date

PROJECT		SHEET		REV	Project number	
48 New Ln Hill, RG30 4JP		Existing Basement			1711-ANR	
CLIENT Mrs. Amida Sama		DRAWING REF: PL-01			Scale (@ A3) 1 : 100	
					Date 13/04/2020	



MZM ASSOCIATES
architecture + planning + engineering

31 Gordon Road,
Maidenhead SL66BR
info@mzmassociates.com