

③

No 2

RC31 6RB

33

31

31


DRIVE

PAVEMENT

VERGE



EXISTING
CROSSING

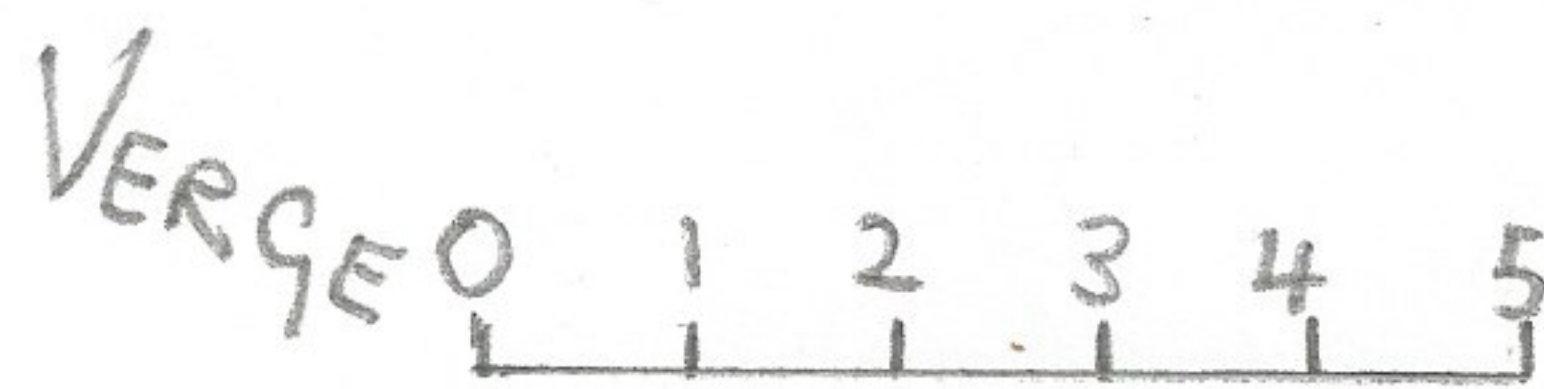

SCALE 1:100

A4