

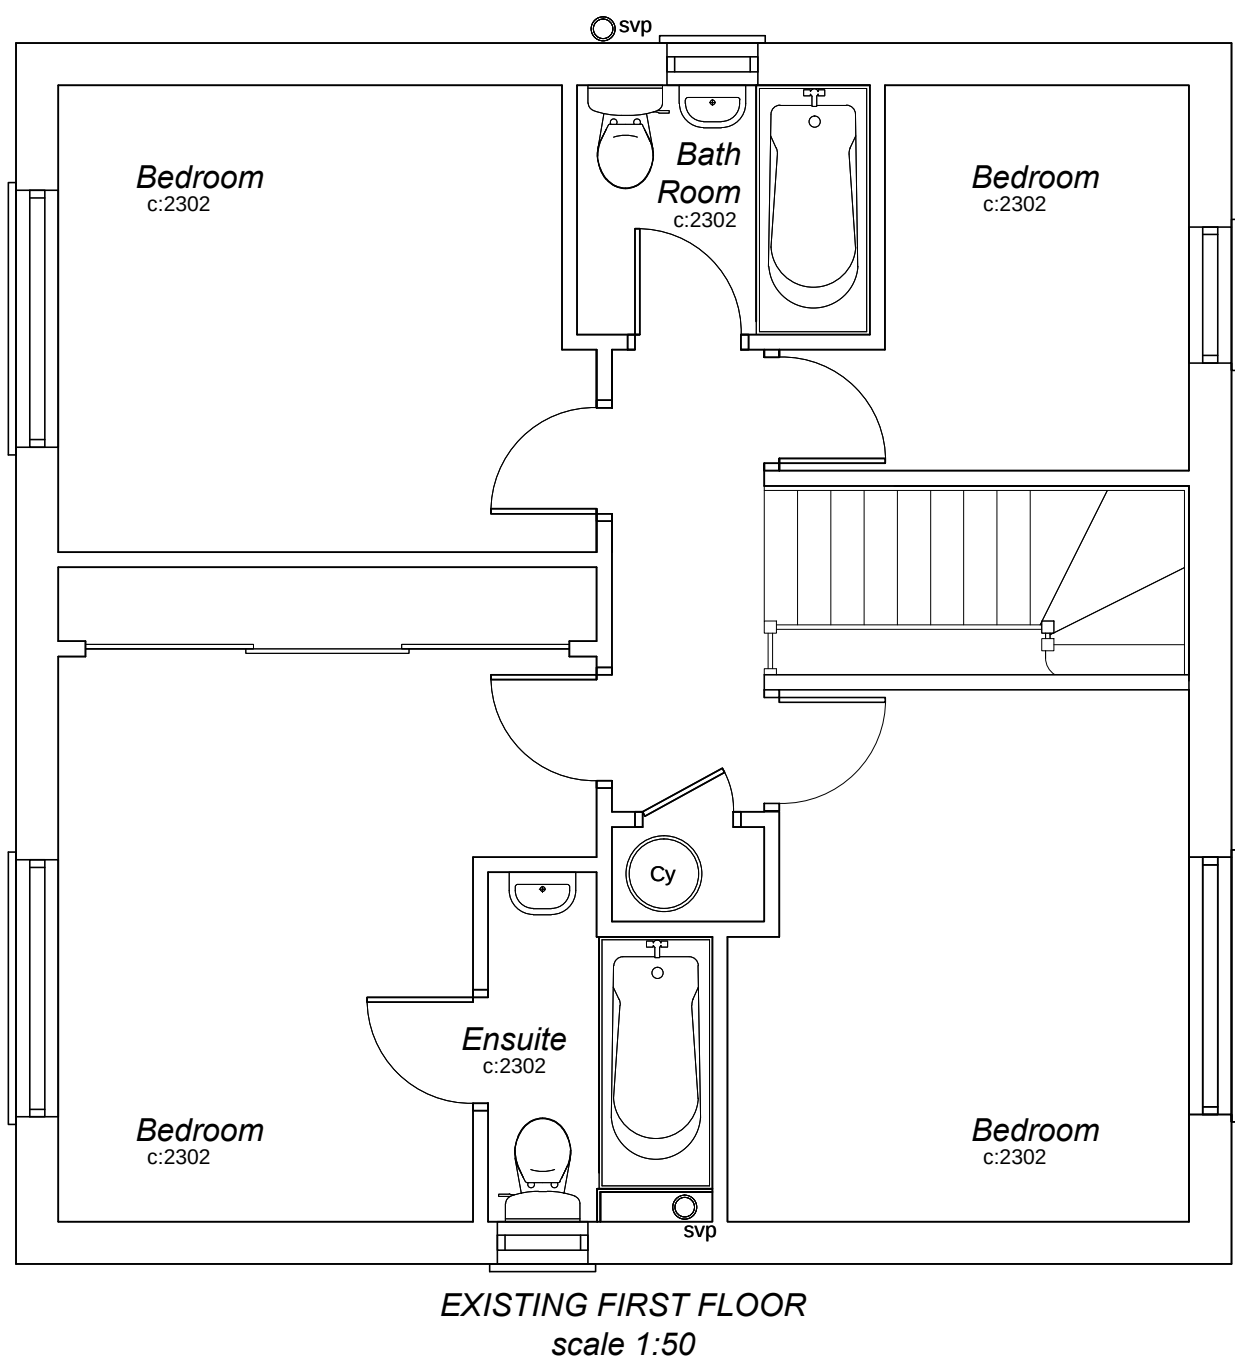


This drawing is copyrighted and shall not be reproduced nor used for any other purpose without the written permission of Loftplan Designs Ltd. This drawing must be read in conjunction with all other related drawings and engineers notation. ALL DIMENSIONS TO BE CHECKED ON SITE PRIOR TO COMMENCEMENT OF WORKS.

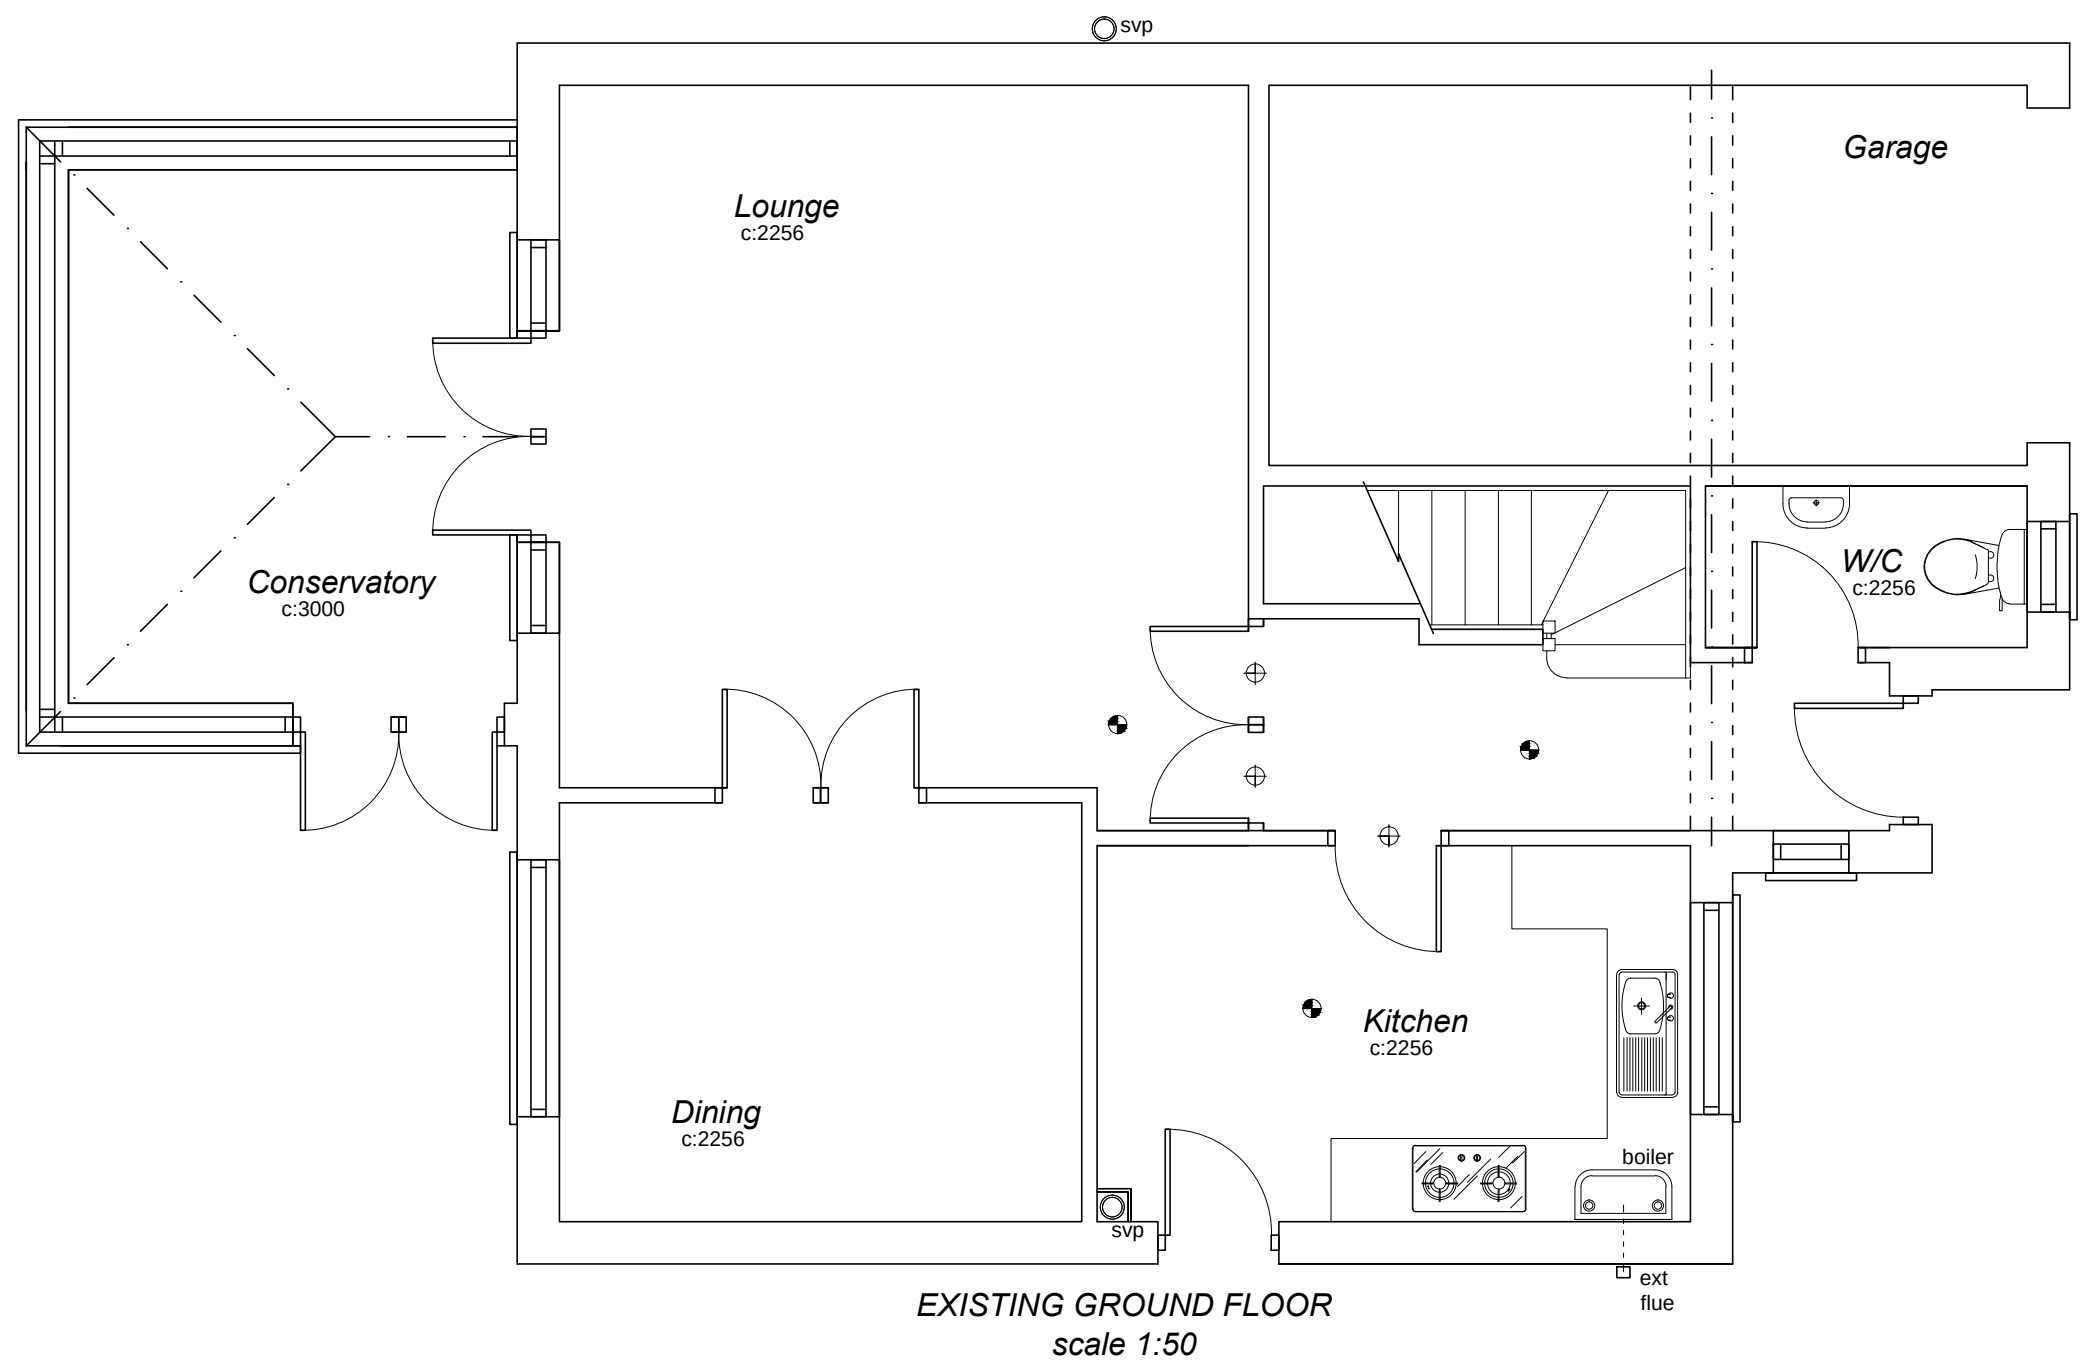

title: LOFT CONVERSION INC FLAT ROOF DORMER		
client: MR & MRS MAYALL		
address: 8 FAIRFAX CLOSE CAVERSHAM RG4 6DA		
date:	16/12/2019	dwg. no: LP3581
scale:	1:50 / 1:100	
local authority:	READING BOROUGH COUNCIL	
drawn by:	KYLE CHARLTON	

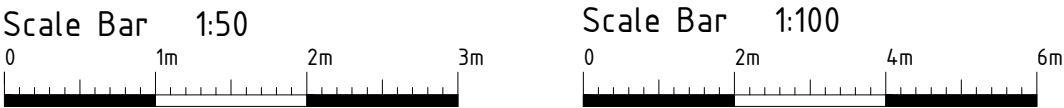

© COPYRIGHT
all rights reserved

LOFTPLAN DESIGNS LIMITED
Unit 4c, Ash Park Business Centre, Ash Lane, Little London, Tadley RG26 5FL
Tel: (01256) 881041 Fax: (01256) 881448
Email: customerservices@loftplan.co.uk Website: www.loftplan.co.uk