


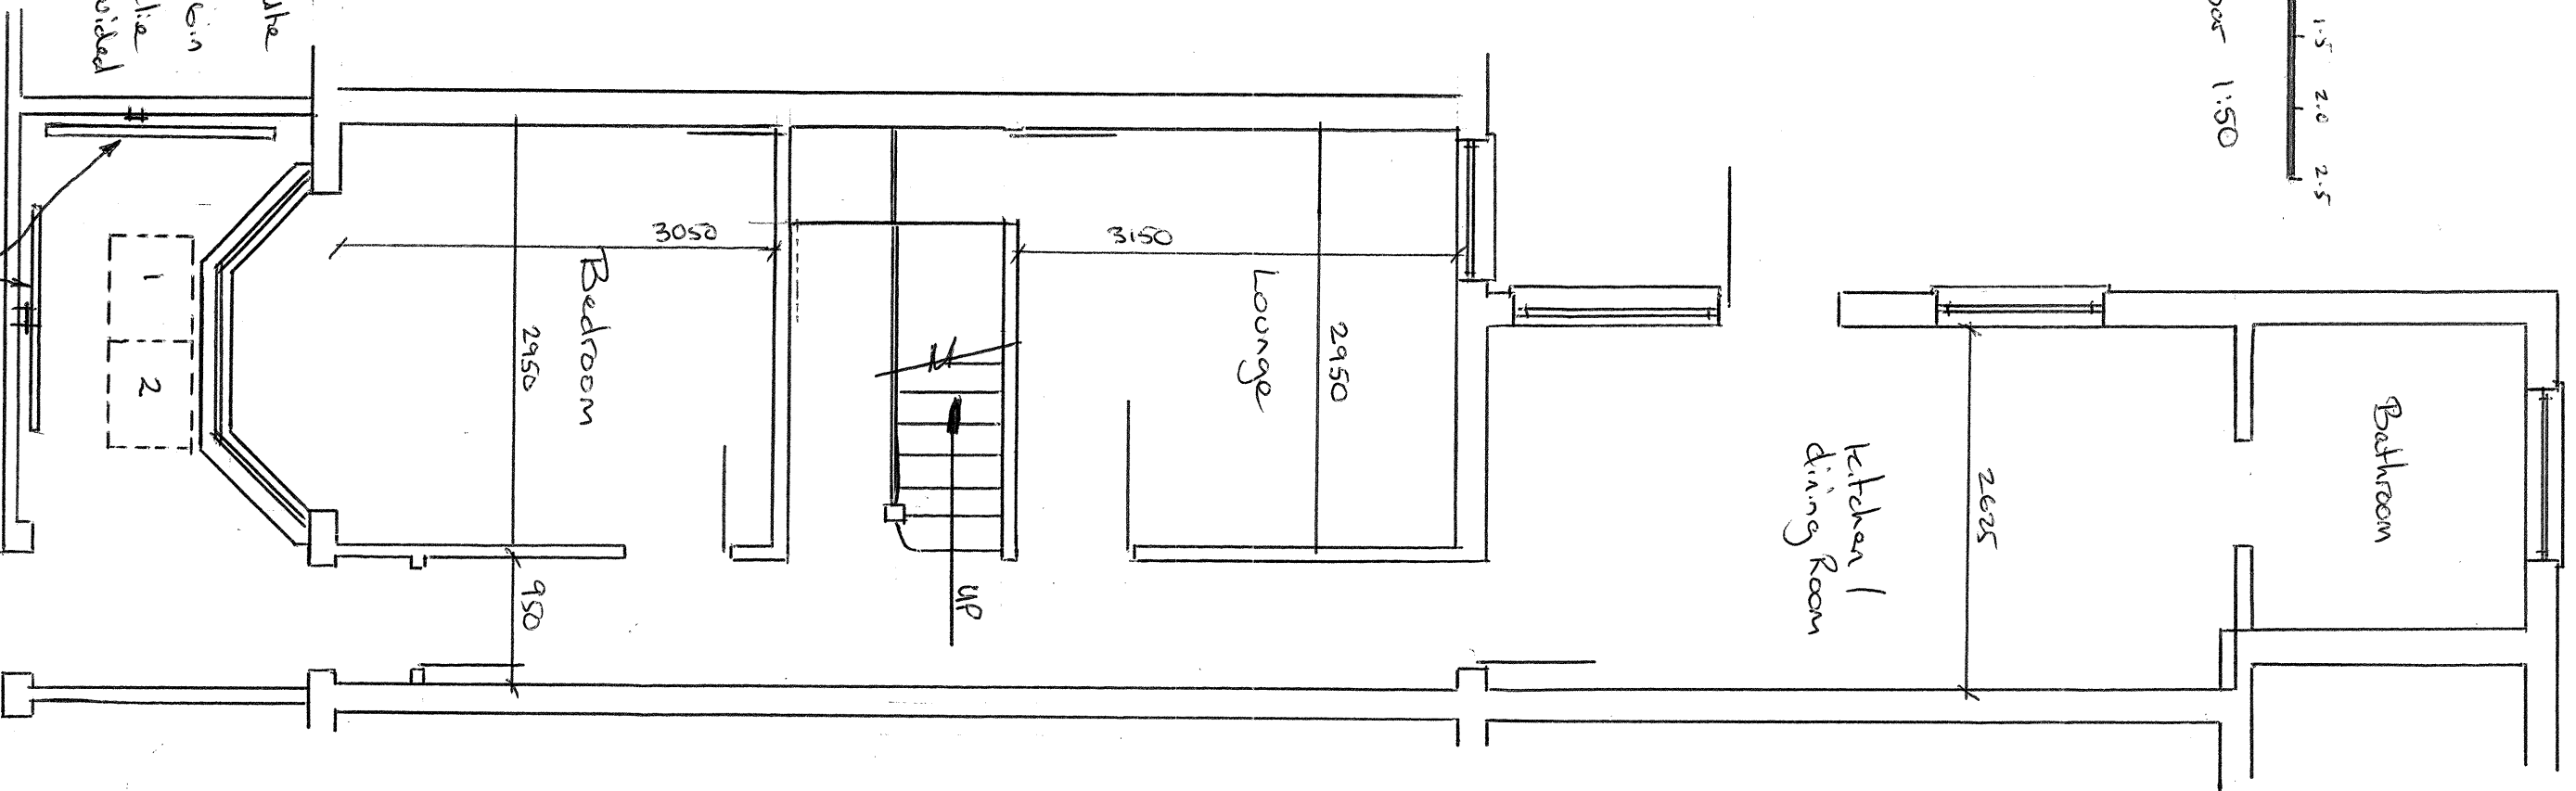


Scale Bar 1:50



1 = general waste bin
2 = Recycling bin
240 litre wheeled bins to be provided

2 No cycle rings collected to wall

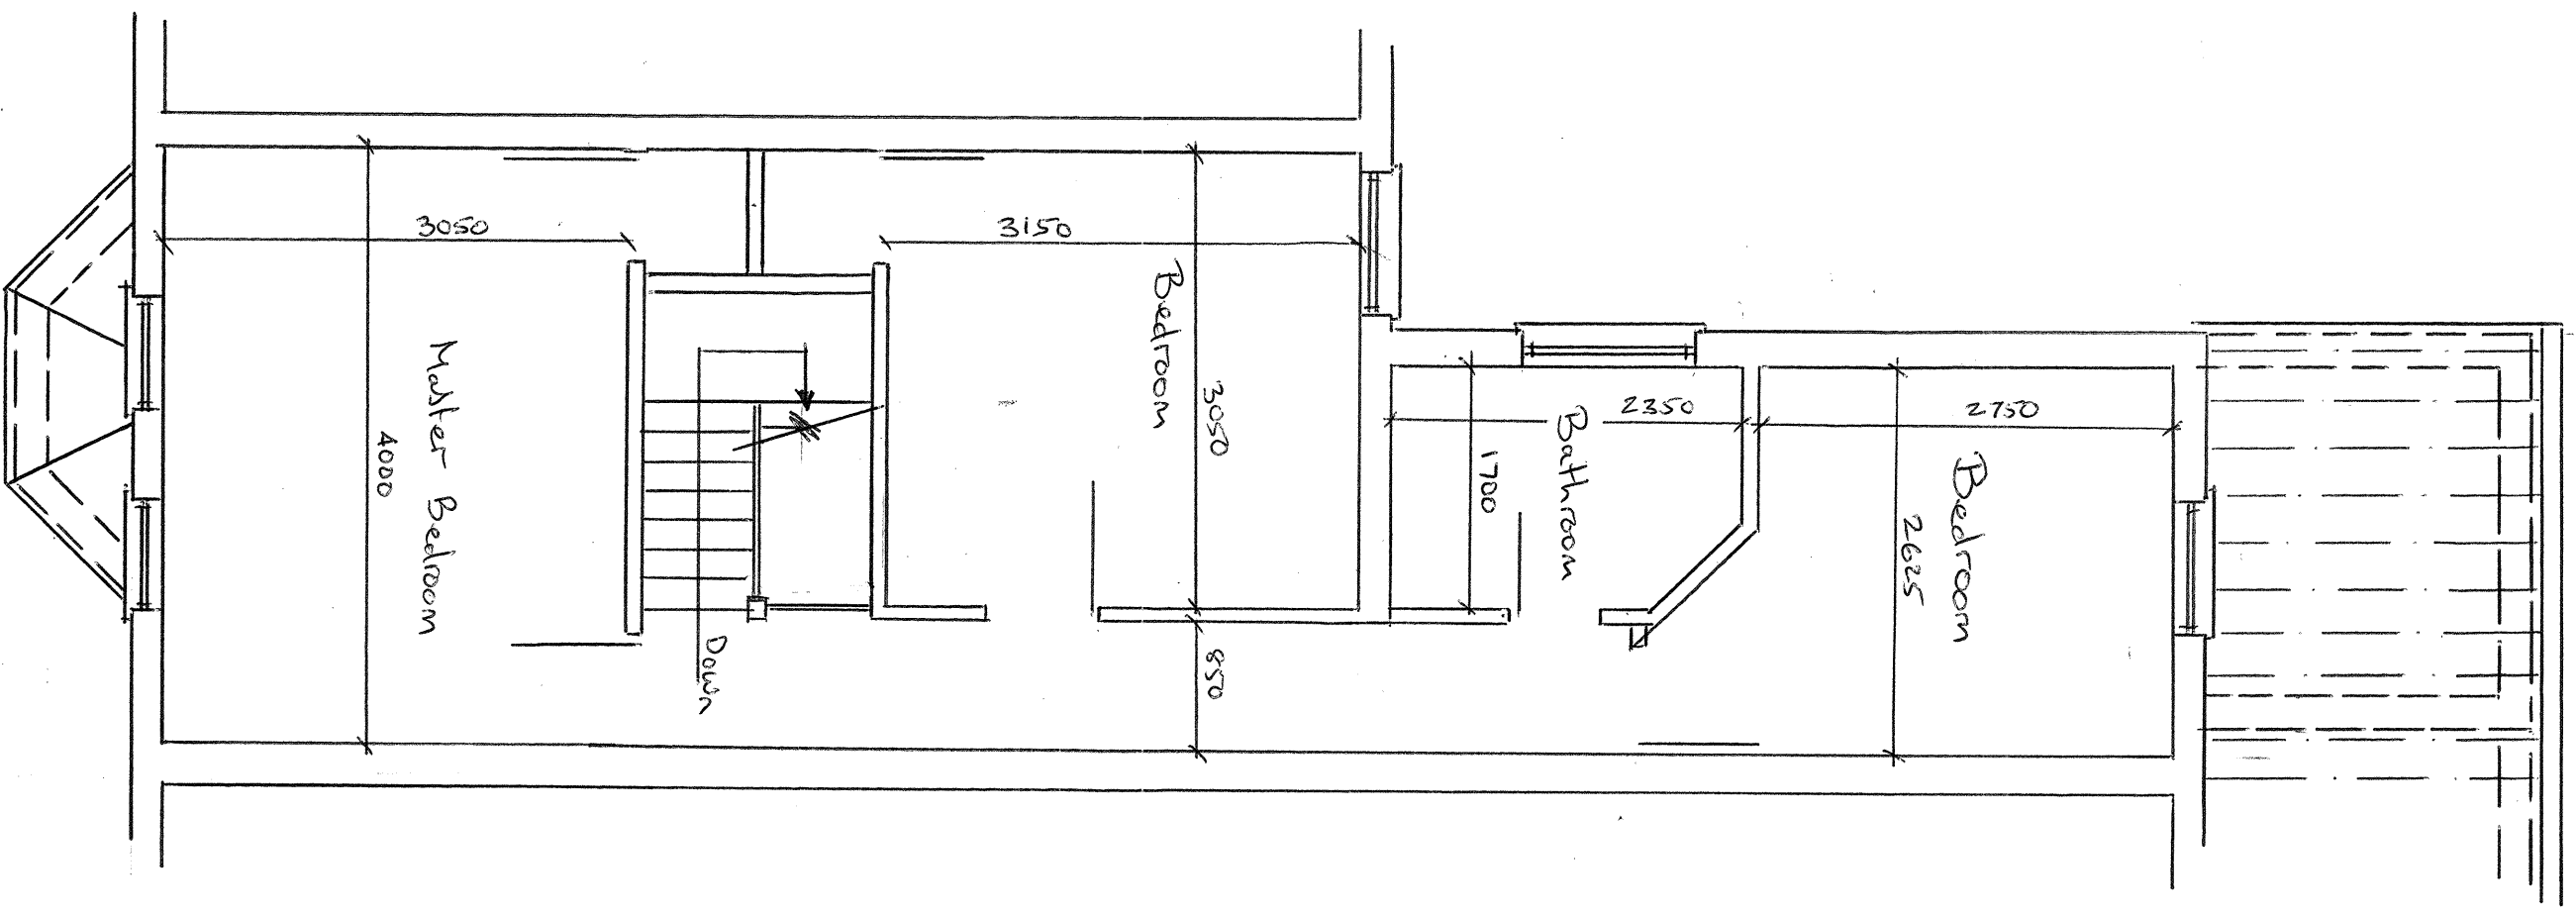

Mrs Baldwin heart

35, Norris Road
Reading RG6 105

Existing Floor Plans

MC 1528 101

1:50
1:20