




Existing Block Plan 1:500

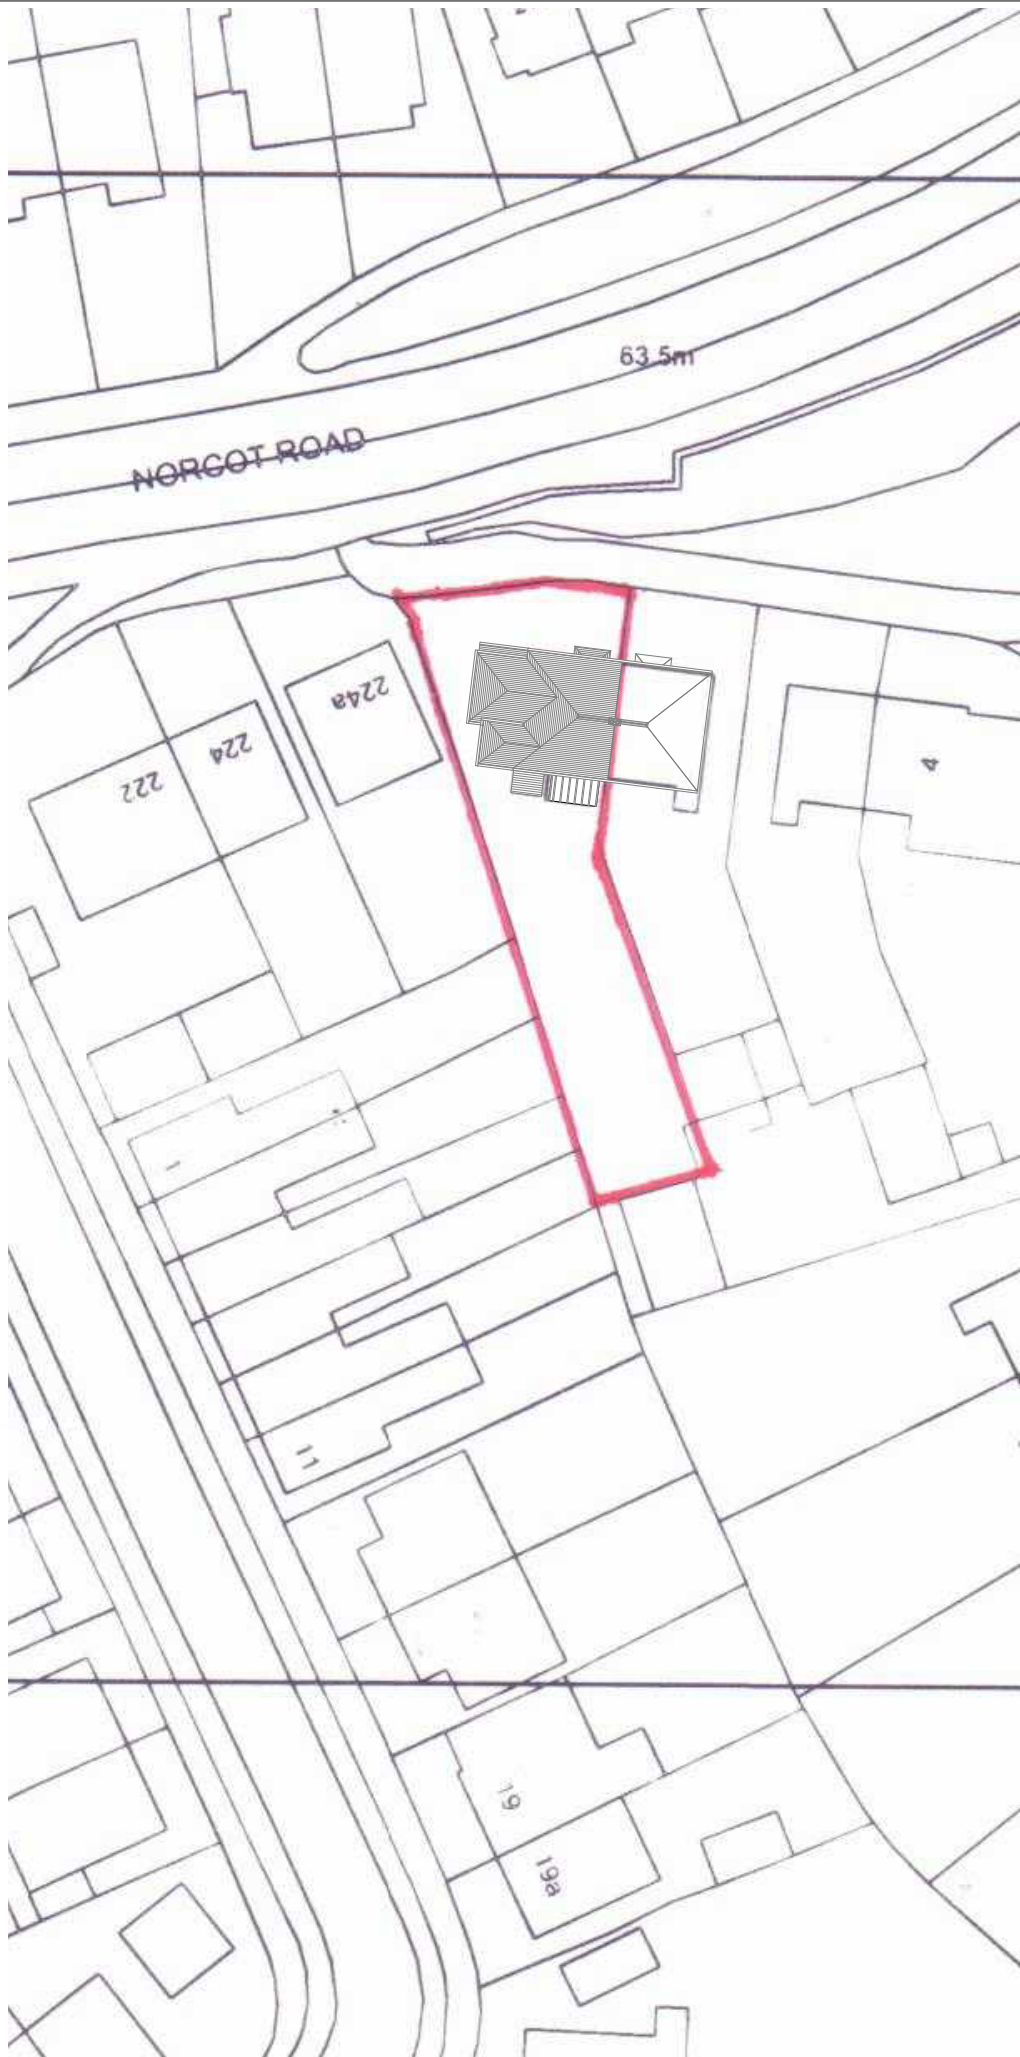

Proposed Block Plan 1:500

© This drawing remains the property of The Keen Partnership and shall not be copied without prior written consent.


All dimensions to be checked on site and any discrepancies to be reported before work commences.

Notes:

Existing Foot Print: 59sqm

Proposed Building Foot Print: 84 sqm

Proposed Extension Foot Print Only: 25 sqm

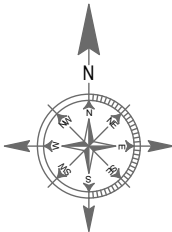

1:500



THE KEEN PARTNERSHIP

The Courtyard
Edinburgh Road
Reading RG30 2UA
Tel: 0118 9510 855
Fax: 0118 9510 866
chris@keenpartnership.co.uk
www.keenpartnership.co.uk

cabe
chartered association
of building engineers

RICS

Client:
Mr and Mrs Lika

Job Title:
Two-storey side extension with Internal Alterations at 1 Links Drive, Tilehurst, Reading, Berks, RG30 4YT

Drawing Title:
REV A Existing and Proposed Block Plan

Drawing Date: X-X-XXX	Status: PLANNING DRAWINGS	
Issue Date: 03/11/2020	Drawn By: CP/DR	Scale: 1:500@A3
Job No: 8858	Drawing No: PL-03	Rev: A