



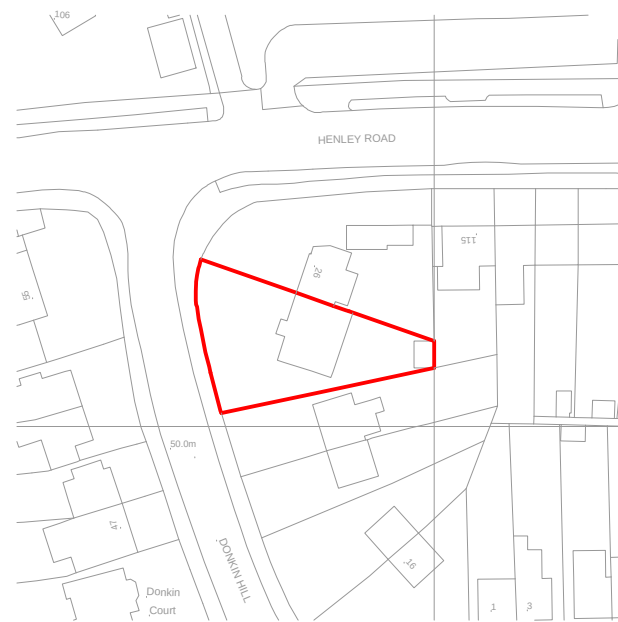

LOCATION PLAN
SCALE 1:1250

0 20m 40m 60m 80m 100m

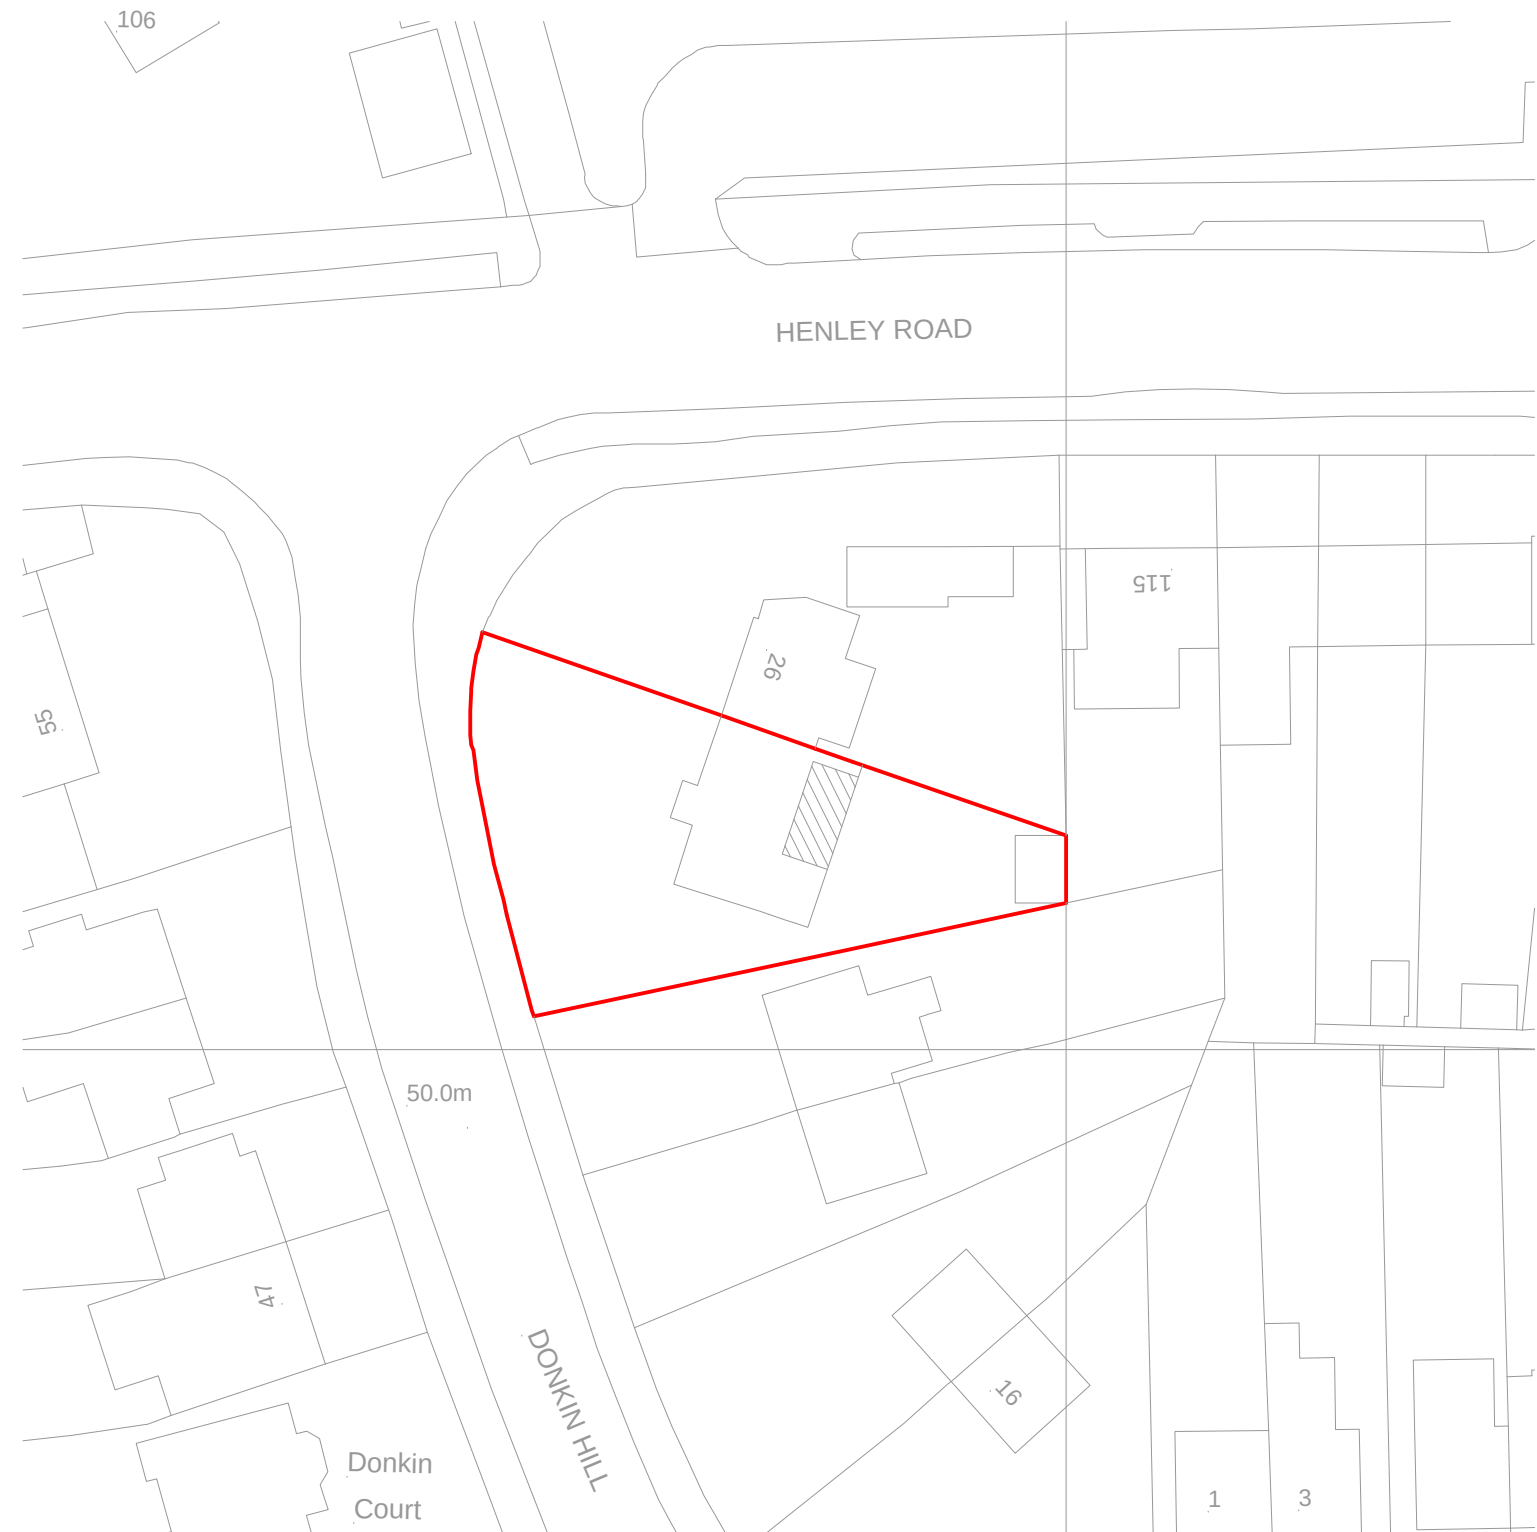

BLOCK PLAN
SCALE 1:500

0 5m 10m 20m 30m 40m 50m