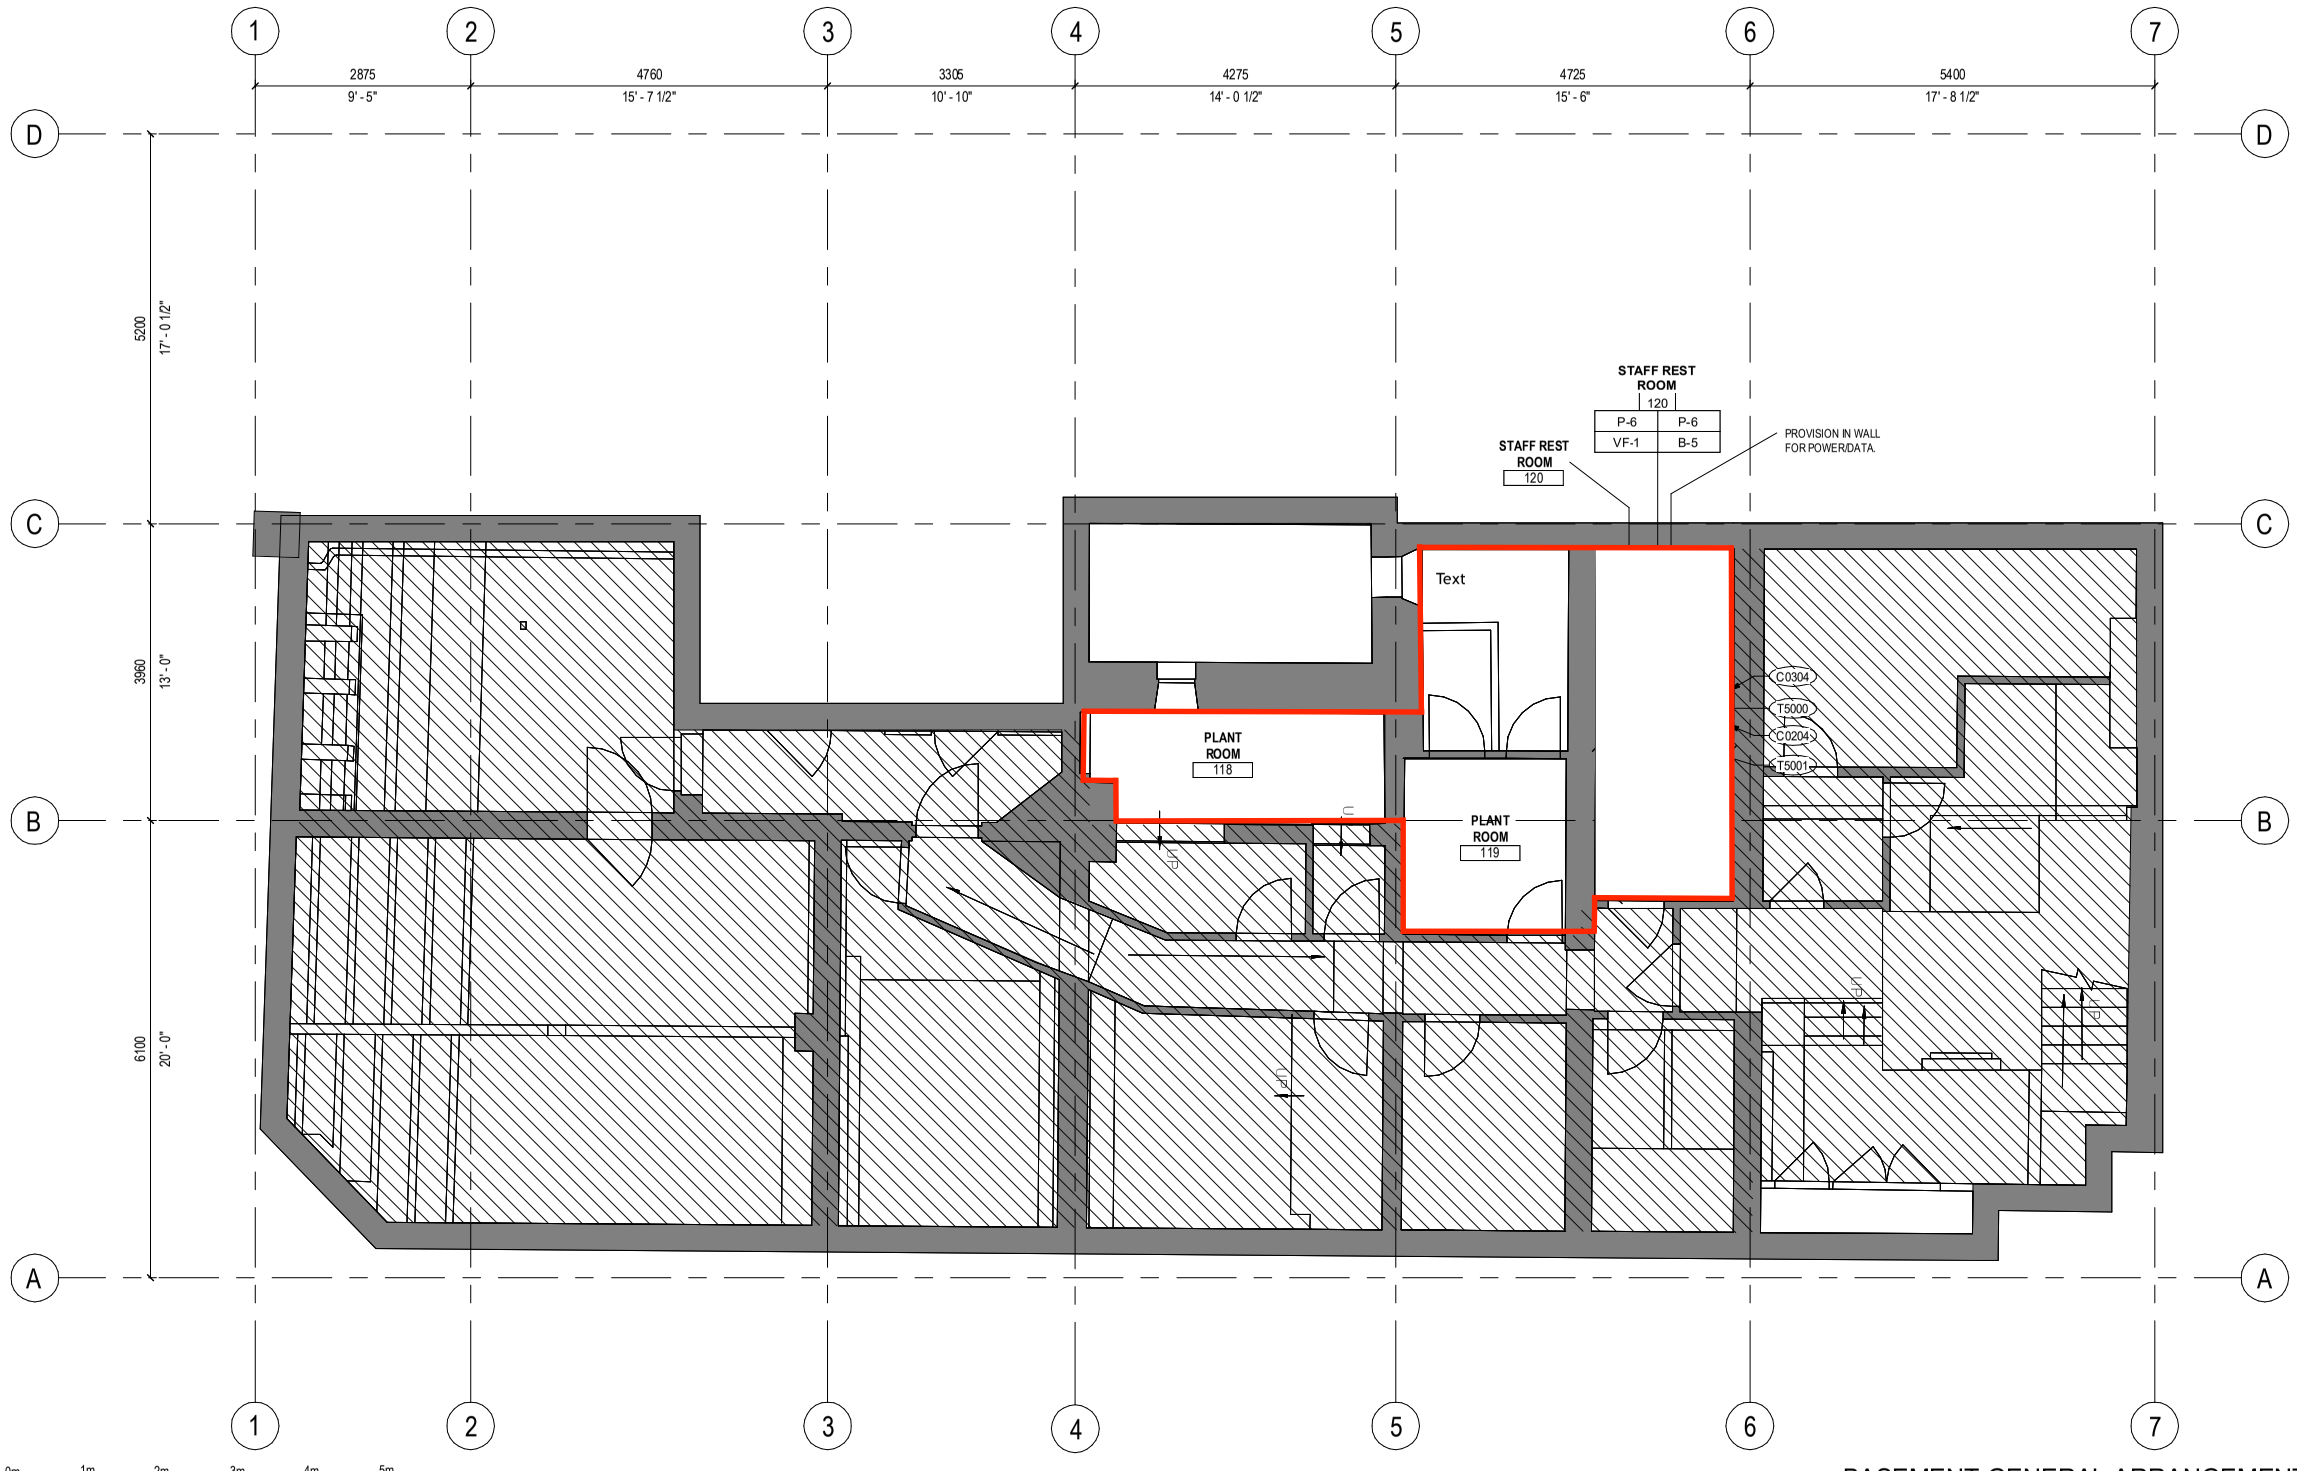

BASEMENT GENERAL ARRANGEMENT PLAN 1

rev	date	revision note	drawn	checked
C	17.06.2020	ISSUED FOR PLANNING APPROVAL	HL	RB
B	22.05.2020	ISSUED FOR TENDER	HL	RB
A	01.05.2020	ISSUED FOR TENDER	HL	RB

lead consultant

Gensler

Thomas More Square
London, LND
E1W 1YW
England
United Kingdom

Tel +44 (0) 20 7073 9600
Fax +44 (0) 20 7539 1917

client

Client Name
xxx
xxx
xxx
xxx
Tel xxx

key plan

category
0 GENERAL

family

title
BASEMENT GENERAL ARRANGEMENT PLAN EXISTING

project
1 STATION ROAD READING

project number	drawn	checked
026.1042.003	HL	RB

scale	date	rev
1:100 @ A3	17.06.2020	C

role | number
A1.01

© Gensler 2020
All rights reserved, including but not limited to The Copyright, Design and Patents Act 1988