

173620N

173610N

173600N

EXISTING


471580E

471590E

471500E

471510E

471500E

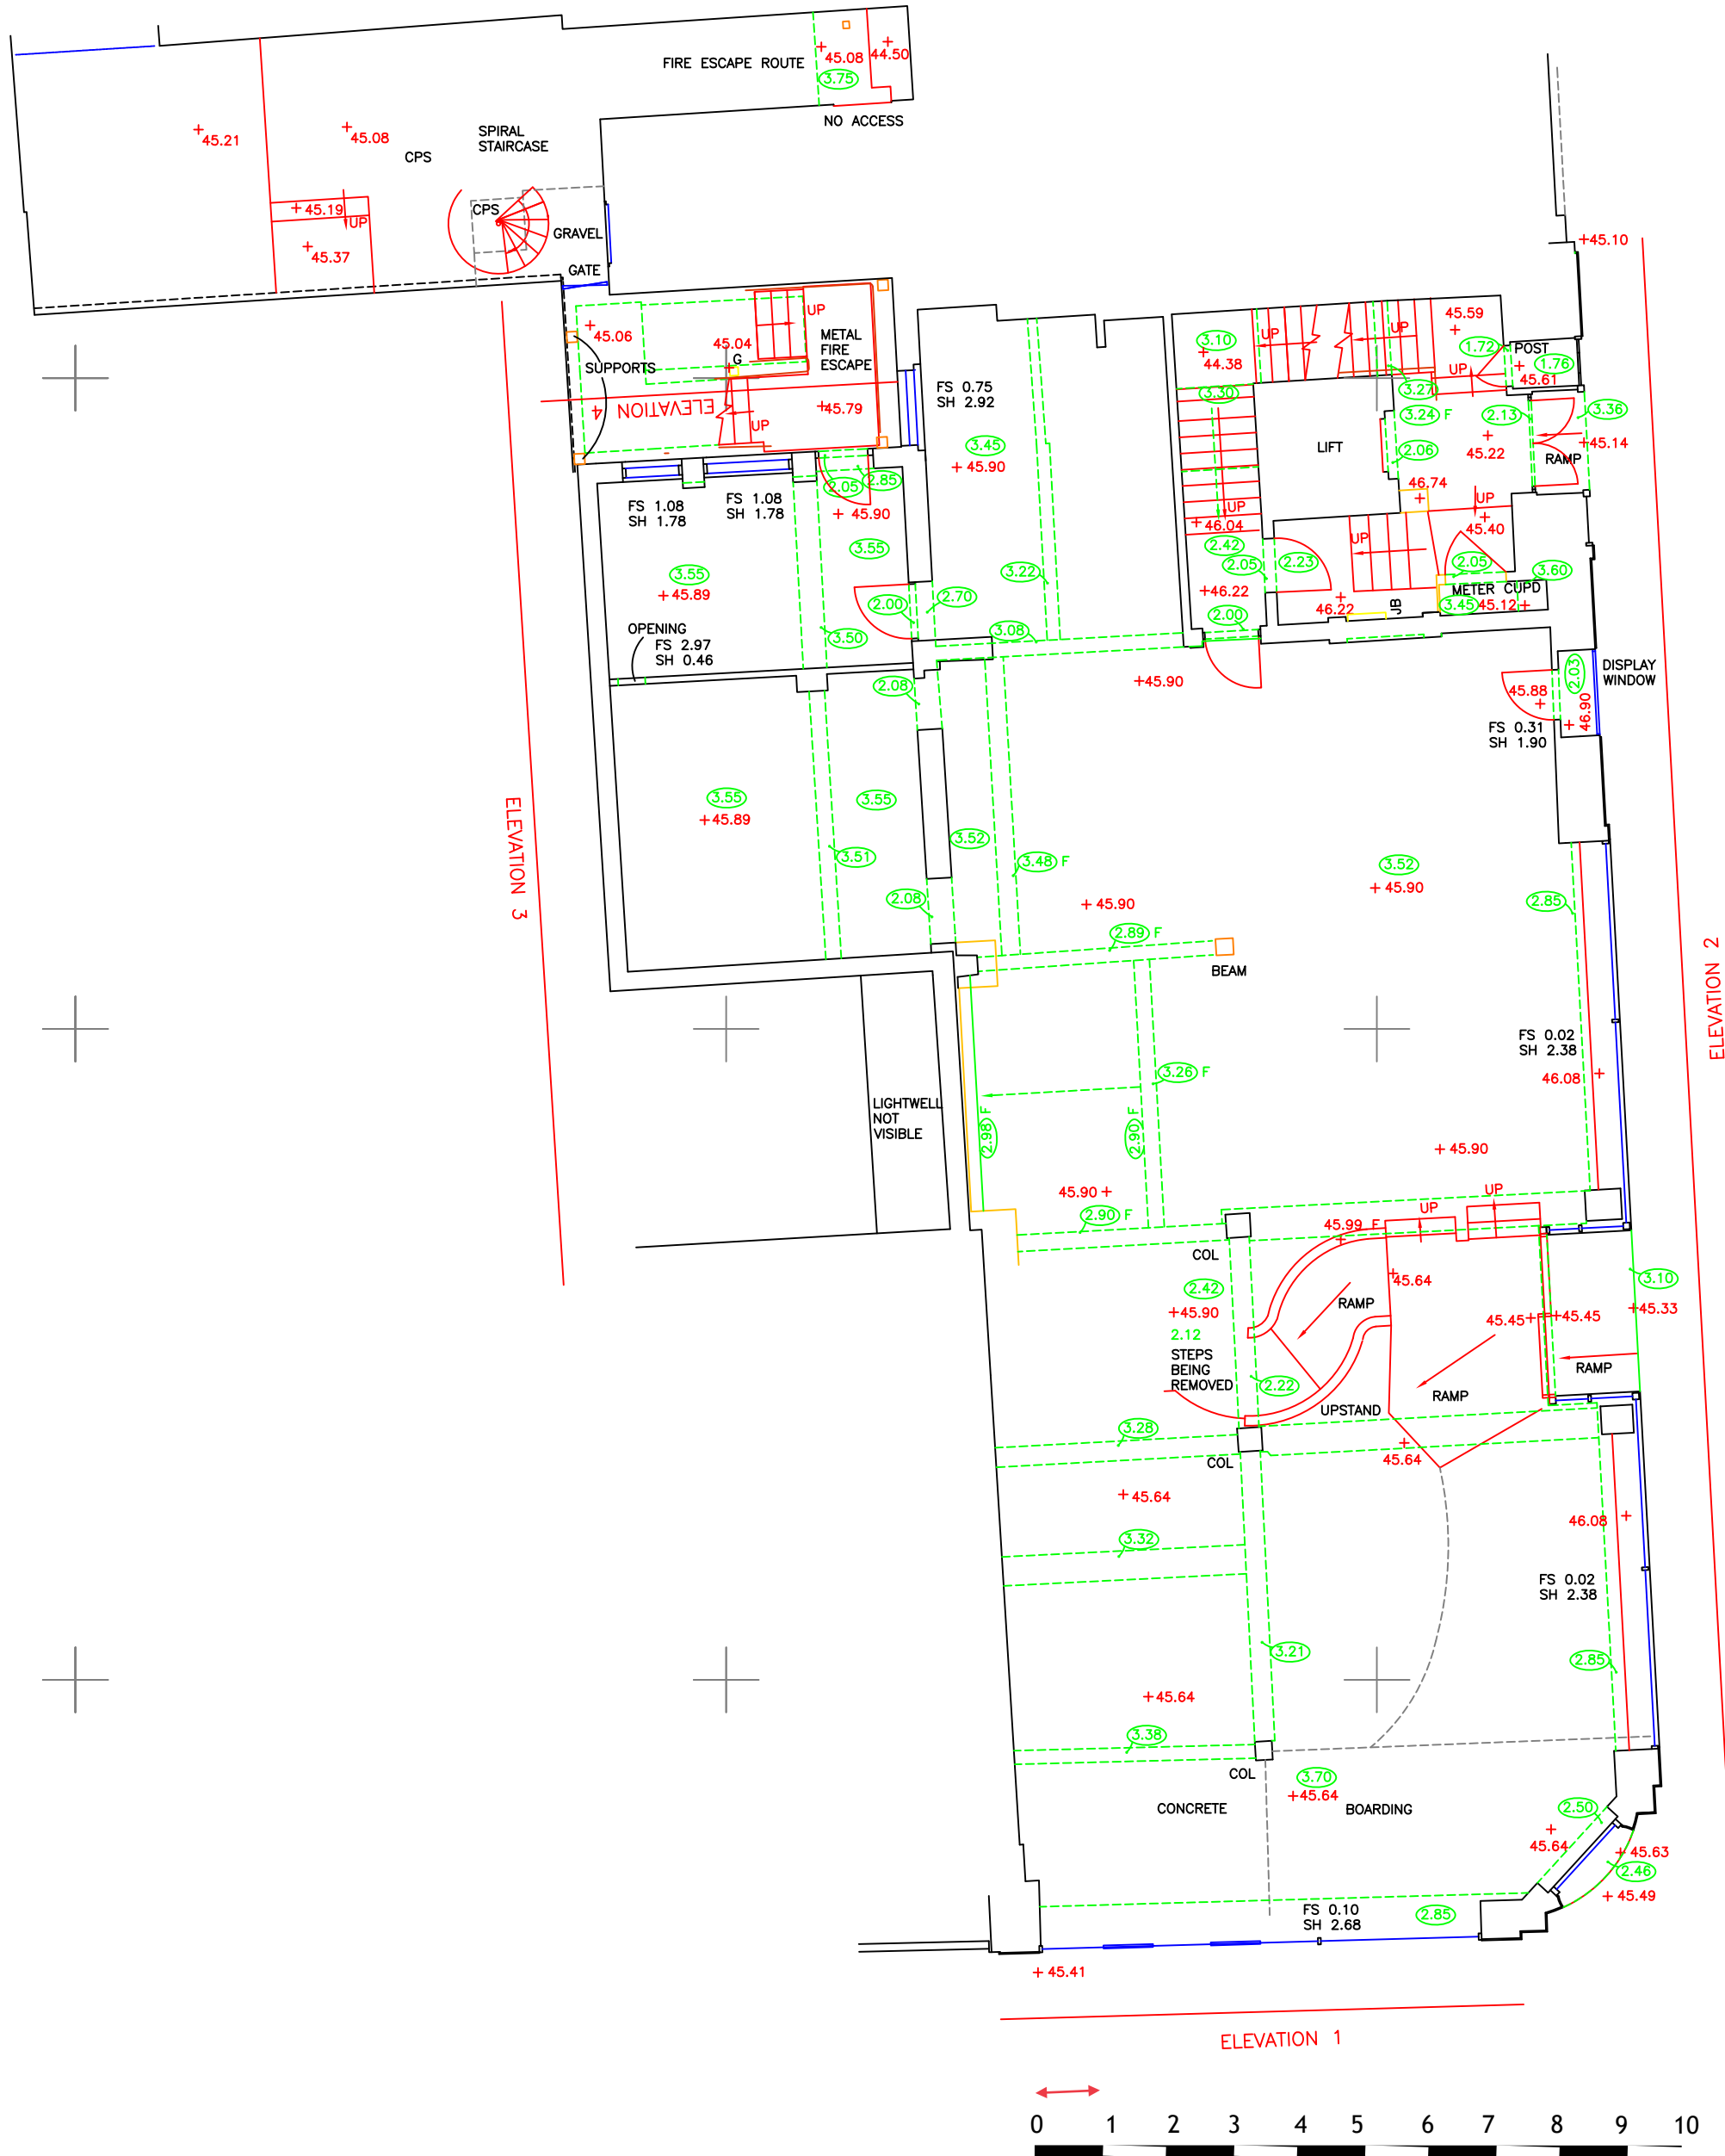


KEY

- (2.71) HEIGHT
- CSU CEILING SLOPES UP
- FS FLOOR TO SILL
- SH SILL TO HEAD
- JB JUNCTION BOX

NOTES

COORDINATES AND LEVELS ARE ON OS GRID AND DATUM VIA GPS OBSERVATIONS
UNITS - METRES

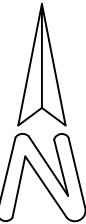

COORDINATE SCHEDULE

Station	Easting	Northing	Level
RA	471518.437	173593.768	45.364
RC	471511.227	173726.400	44.124
RD	471586.986	173584.553	44.877

A	Some partition walls removed	May 2019
Rev	Amendment	Date



Cloud 10 Ltd
27 Old Gloucester
Street, London
WC1N 3AX

Tel: 07779147598 - email: admin@cloud10ltd.co.uk

Title:

Ground Floor
Existing GA

Project:

1 Station Road
Reading
RG1 1DR

Client:

The Thackeray Estate
28 Ives St
London
SW3 2ND

Scale:

1:100 @ A2

Measured

Apr-2019

Issued:

May-2019

Drawing Name:

108-GF