




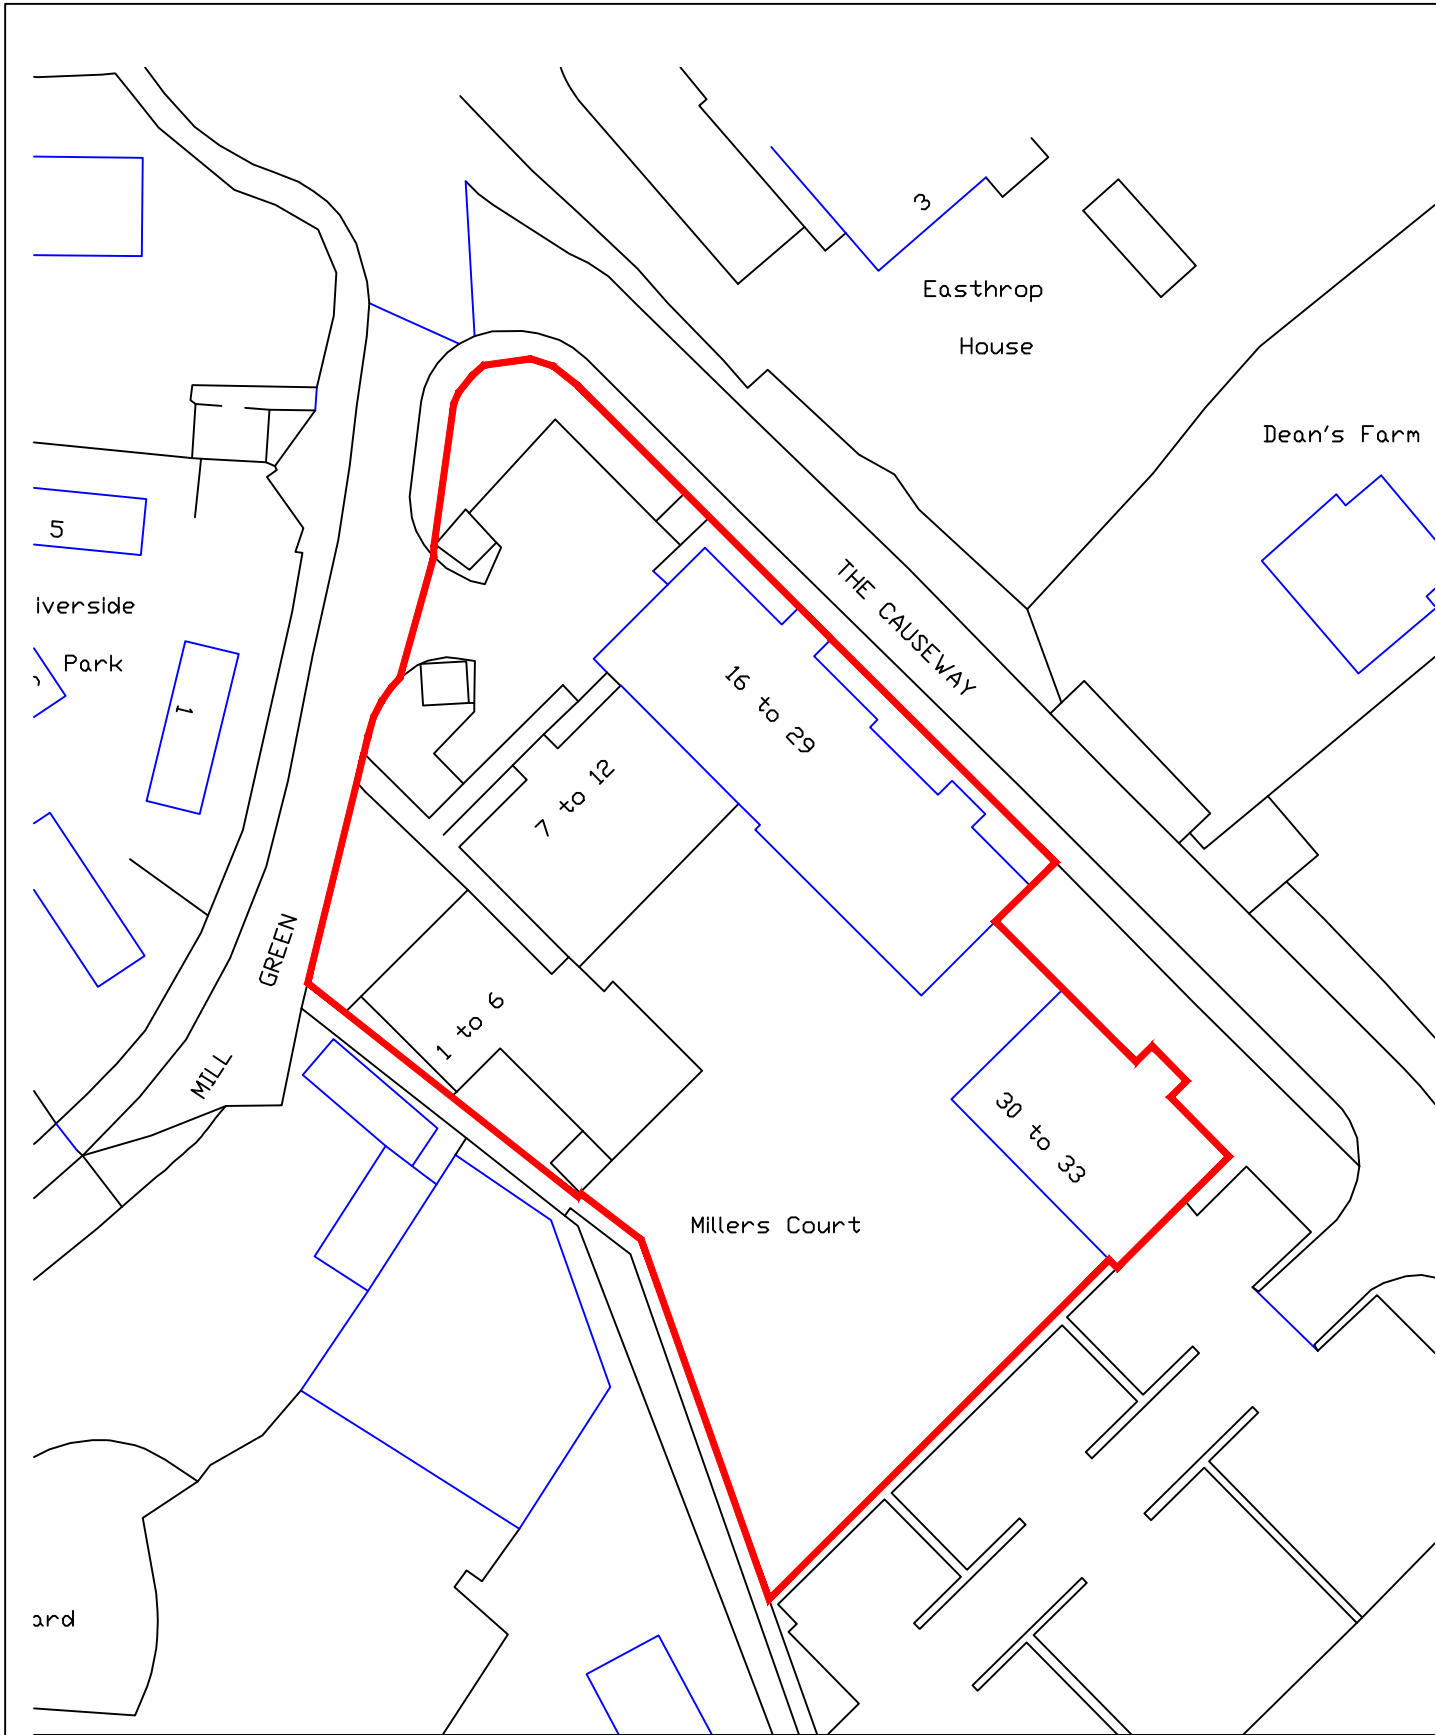

BLOCK PLAN
Scale 1:500

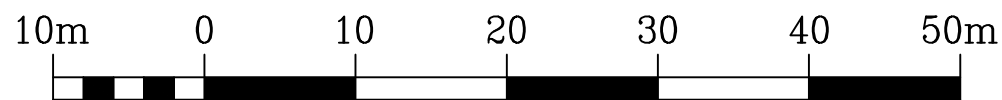


Scale 1:500

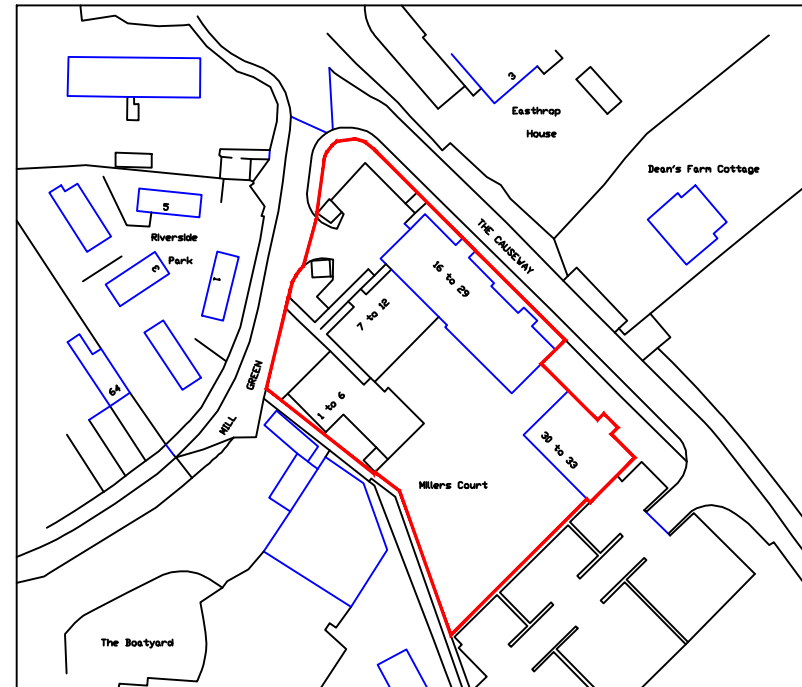


Ordnance Survey (c) Crown Copyright 2019. All rights reserved. Licence number 100022432

LOCATION PLAN
Scale 1:1250

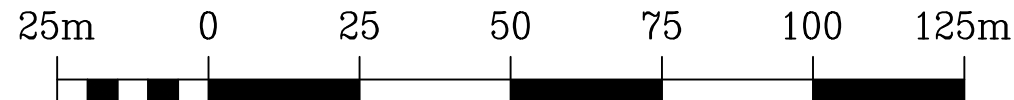

Scale 1:1250

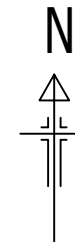

Rev.	Date

Do not scale from this drawing. Dimensions to be verified on site by contractor prior to commencement of work.
This drawing is the copyright of the practice and may not be reproduced in part or in whole without the prior written consent of the practice.
©2020 Faithorn Farrell Timms LLP



Faithorn Farrell Timms
Central Court
1 Knoll Rise
Orpington
Kent BR6 0JA
T 01689 885080
F 01689 885081

Client
**METROPOLITAN
THAMES VALLEY**

Project
**16-33 MILLERS COURT
CAVERSHAM, READING
RG4 5JX**

Drawing Title
**LOCATION AND
BLOCK PLAN**

Date 11/06/2020	Scale AS STATED @ A3
Drawn By EK	Checked By GB
Project No. T1-5629	Drawing No. Rev. 1