
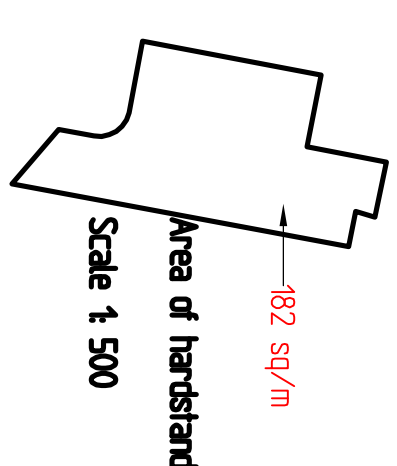
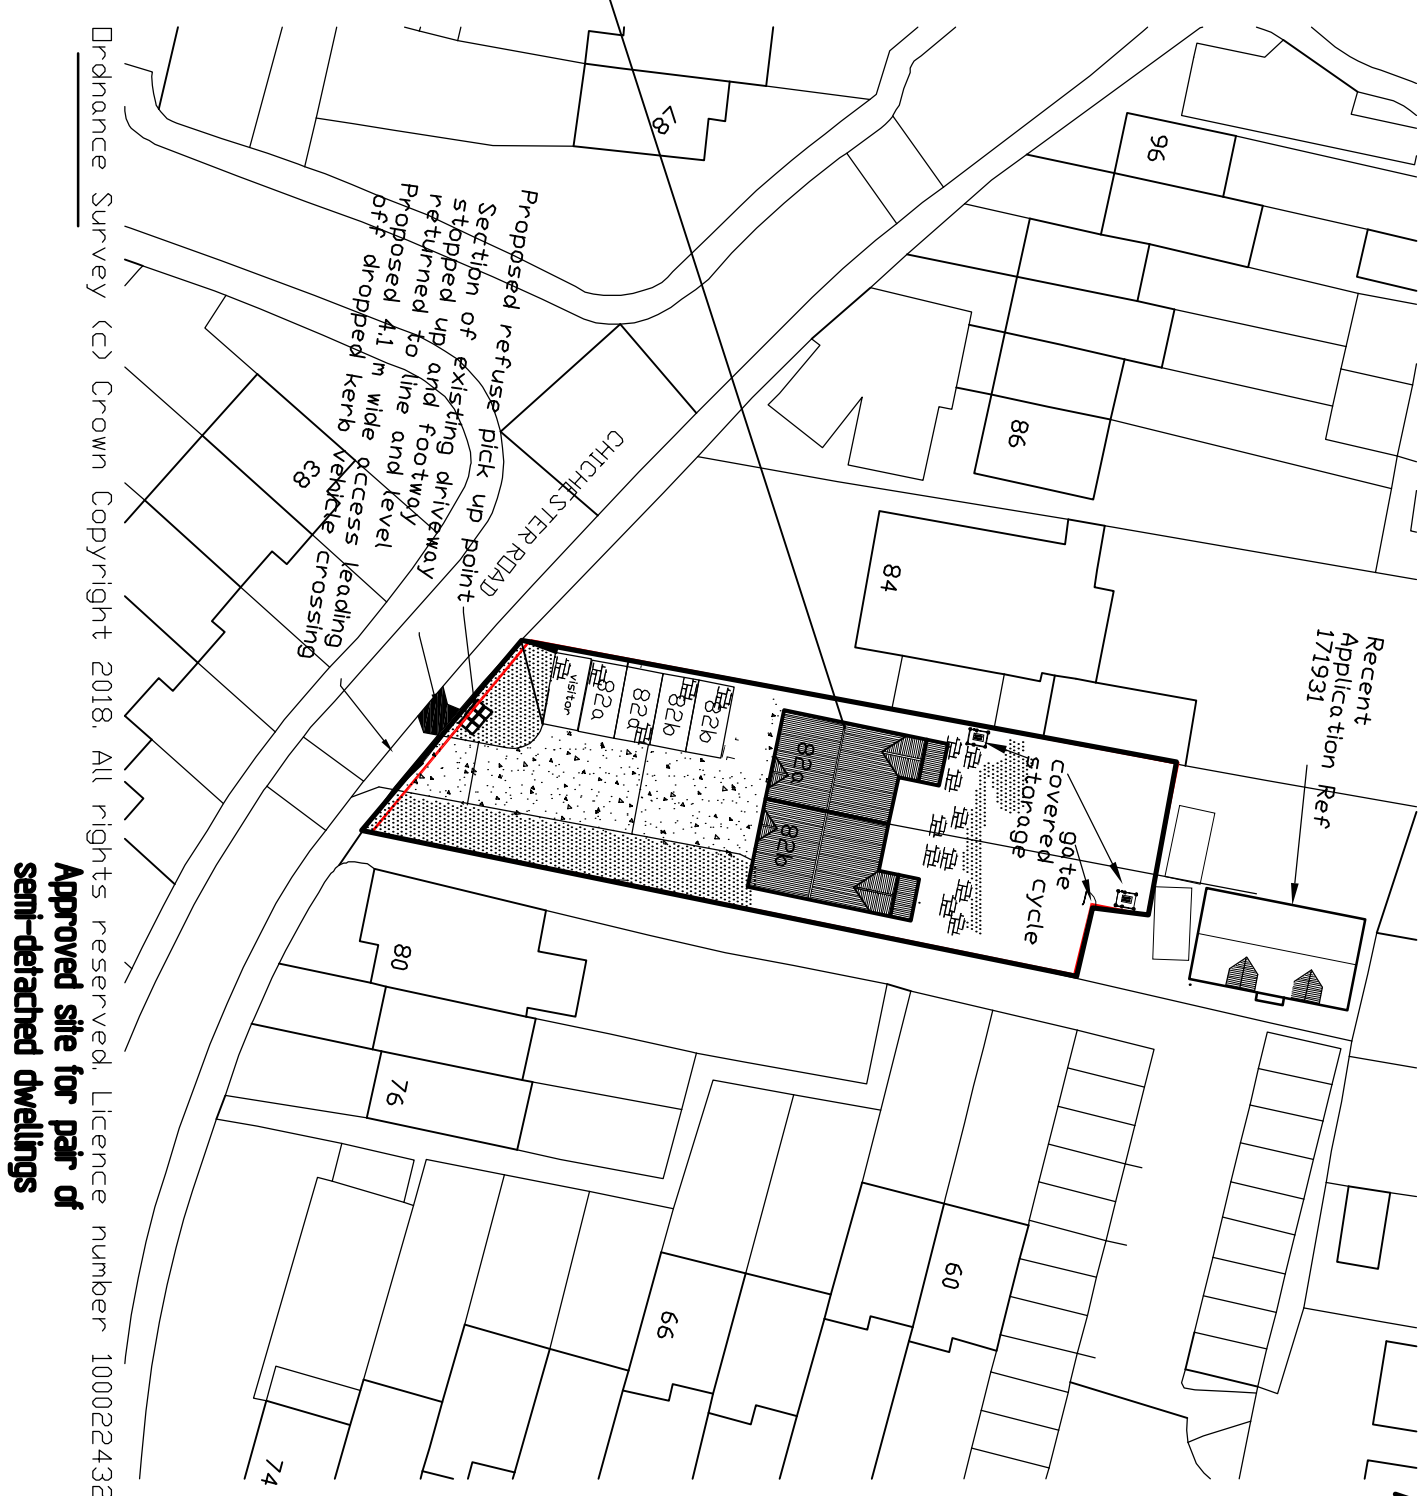
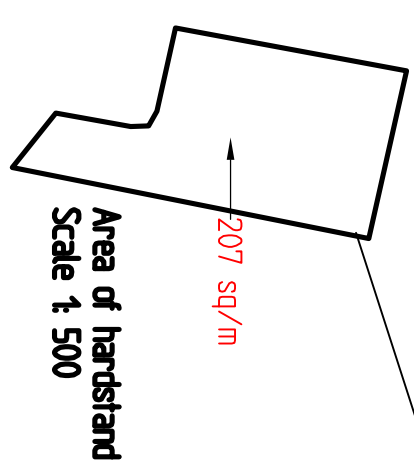
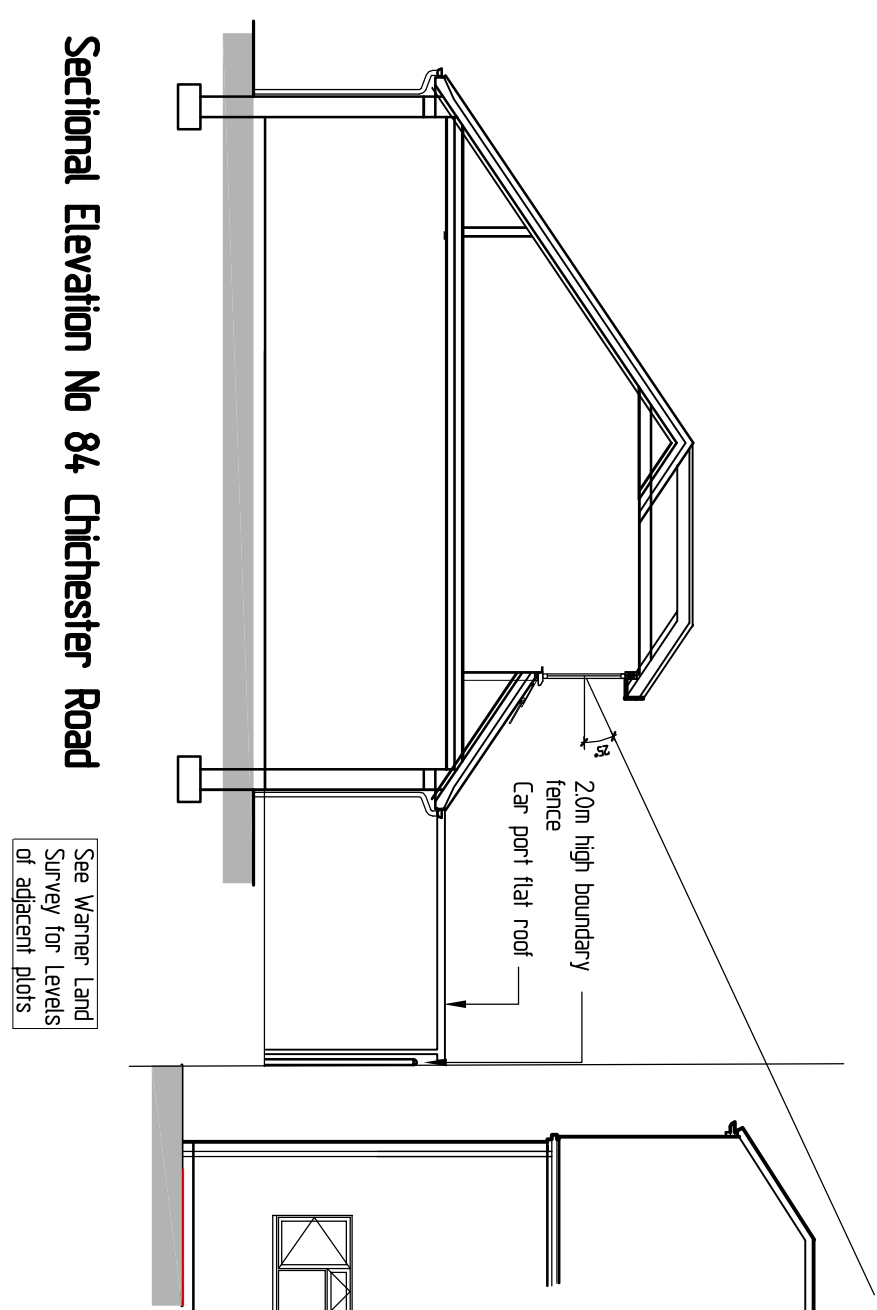


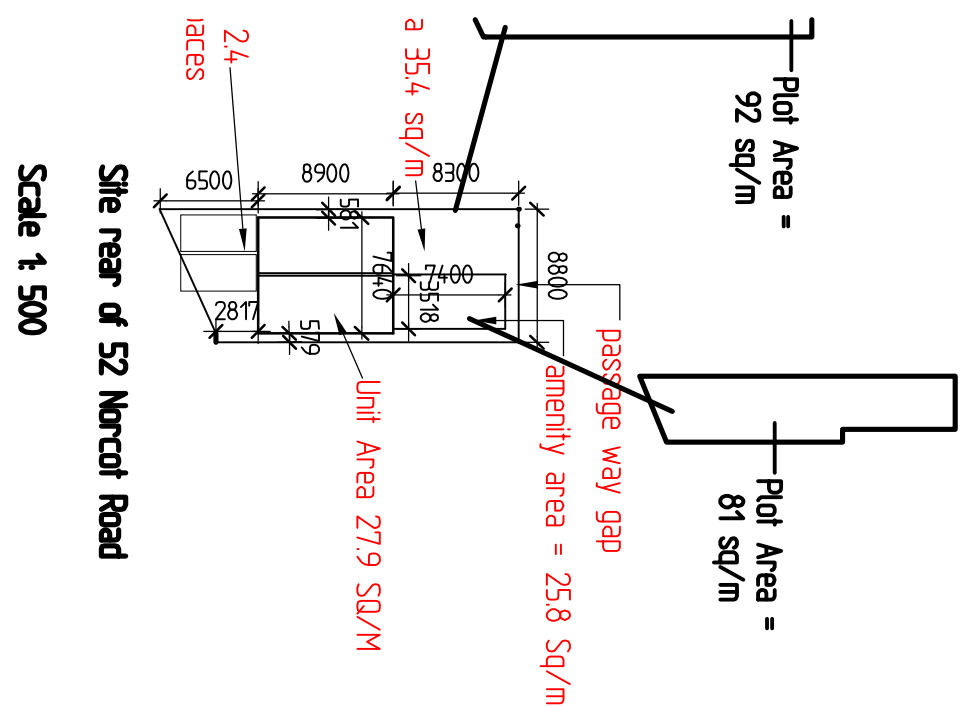

Rev.	Description	Date
A	Book Plan updated	2-5-2020
B	Book Plan updated	9-9-2020
C	Additional book garden comparisons added	9-9-2020
D	Pink steel comparisons added	11-5-2020
E	Helmsdon sites carried	12-5-2020

GREG FARRELL
Building & Design Consultant

13 Wandsworth Way,
Tilbury, Reading,
Berkshire RG30 4AU
Tel & Fax: 0118 941 6249
Mobile: 07965 009862
greg@gregfarrell.co.uk

Planning, Building Regulations & Structural Design

**Erection of 2 x 3 bed & 1 x 1 bed dwellings
at 82 Chichester Road
Tilhurst**

Street scene ,amenity & hard stand analysis

SCALE 1:500 1:100 DATE April 2020 DRAWING No. 01 E