




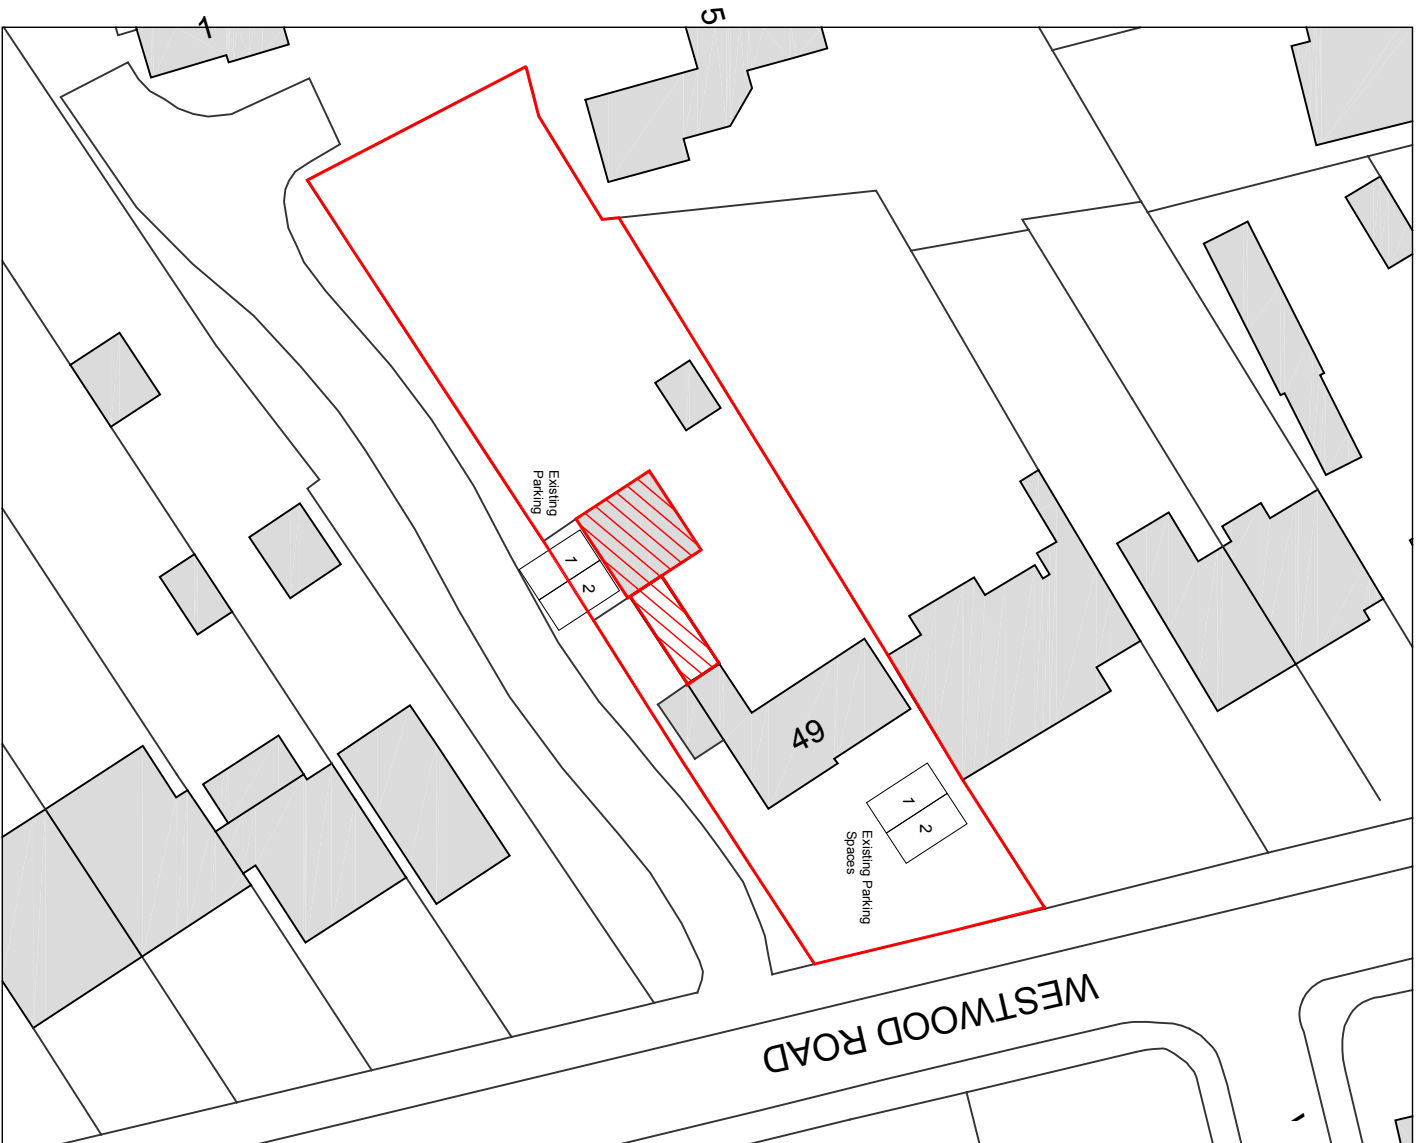


Ordnance Surey, (c) Crown Copright 2019. All rights reserved. Lience number 100022432

Block Plan
scale 1:500

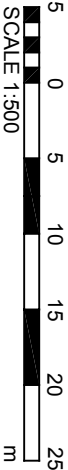

Location Plan
scale 1:1250

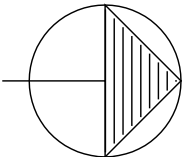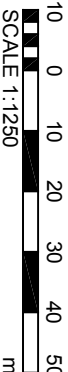

NORTH

REV	DATE	NOTES	BY
FOR ISSUE AS PLANNING APPLICATION			
David Tingle Building Design & Surveying Service			
17 Woodland Drive, Tilehurst, Reading Berkshire, RG30 4RT. T: 0118 9419311 M: 07711902344			
Copyright © David Tingle Building Design (2003)			
MR & MRS. COOKE 49 WESTWOOD ROAD, TILEHURST READING RG31 5PL			
PROPOSED SINGLE STOREY REAR EXTENSION & GARAGE CONVERSION TO FORM ANNEX LOCATION & BLOCK PLANS Scale: 1:1250 & 1:500 A3 Date: Nov 2019 Dwg No: 49WR.SP101 Rev:			