


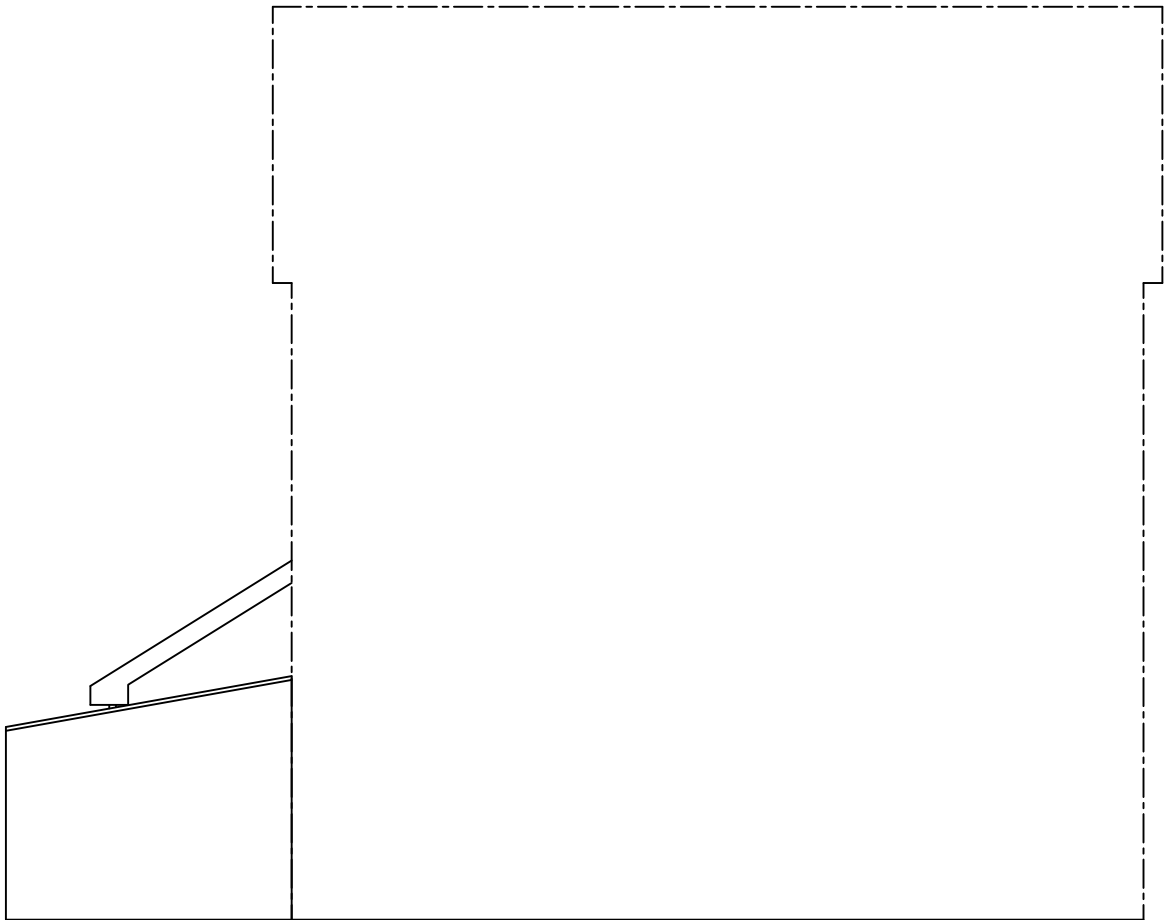

PROPOSED LEFT ELEVATION




PROPOSED RIGHT ELEVATION

Product Specification:
Roof:
Roof Type: **Aluminium Rafter and Capping**
Roof external colour: **Matt Grey Aluminium UTEC Composite panel**
Roof Internal colour: **Plaster**
Roof Glazing: **Solaroof Glass**
Gutter/Downpipe Colour: **White**

Frames/Doors:
Frame type: **High Impact PVCu Mainframe**
External Colour : **WHITE**
Internal Colour : **WHITE**

Notes:
Knockthrough by Anglian.
These drawings are the property of Anglian Home Improvements and must not be used, distributed, loaned or copied without the express permission of Anglian Home Improvements.
All dimensions are in millimetres (mm) unless noted otherwise.
Do not use for base laying purposes
Produced on A3 paper

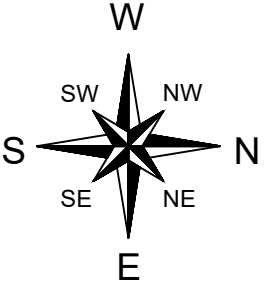

Rev.	Date	Description	Initials
			
Drawing title: Proposed Elevations			
Contract No. : 90005404		Page 4 of 4	
Proposed: Solid Panel Roof Extension At: 56 CHAMPLAIN STREET READING RG2 6AF			
Drawers initials: SF		Scale : 1:100	Date: 03/08/20

